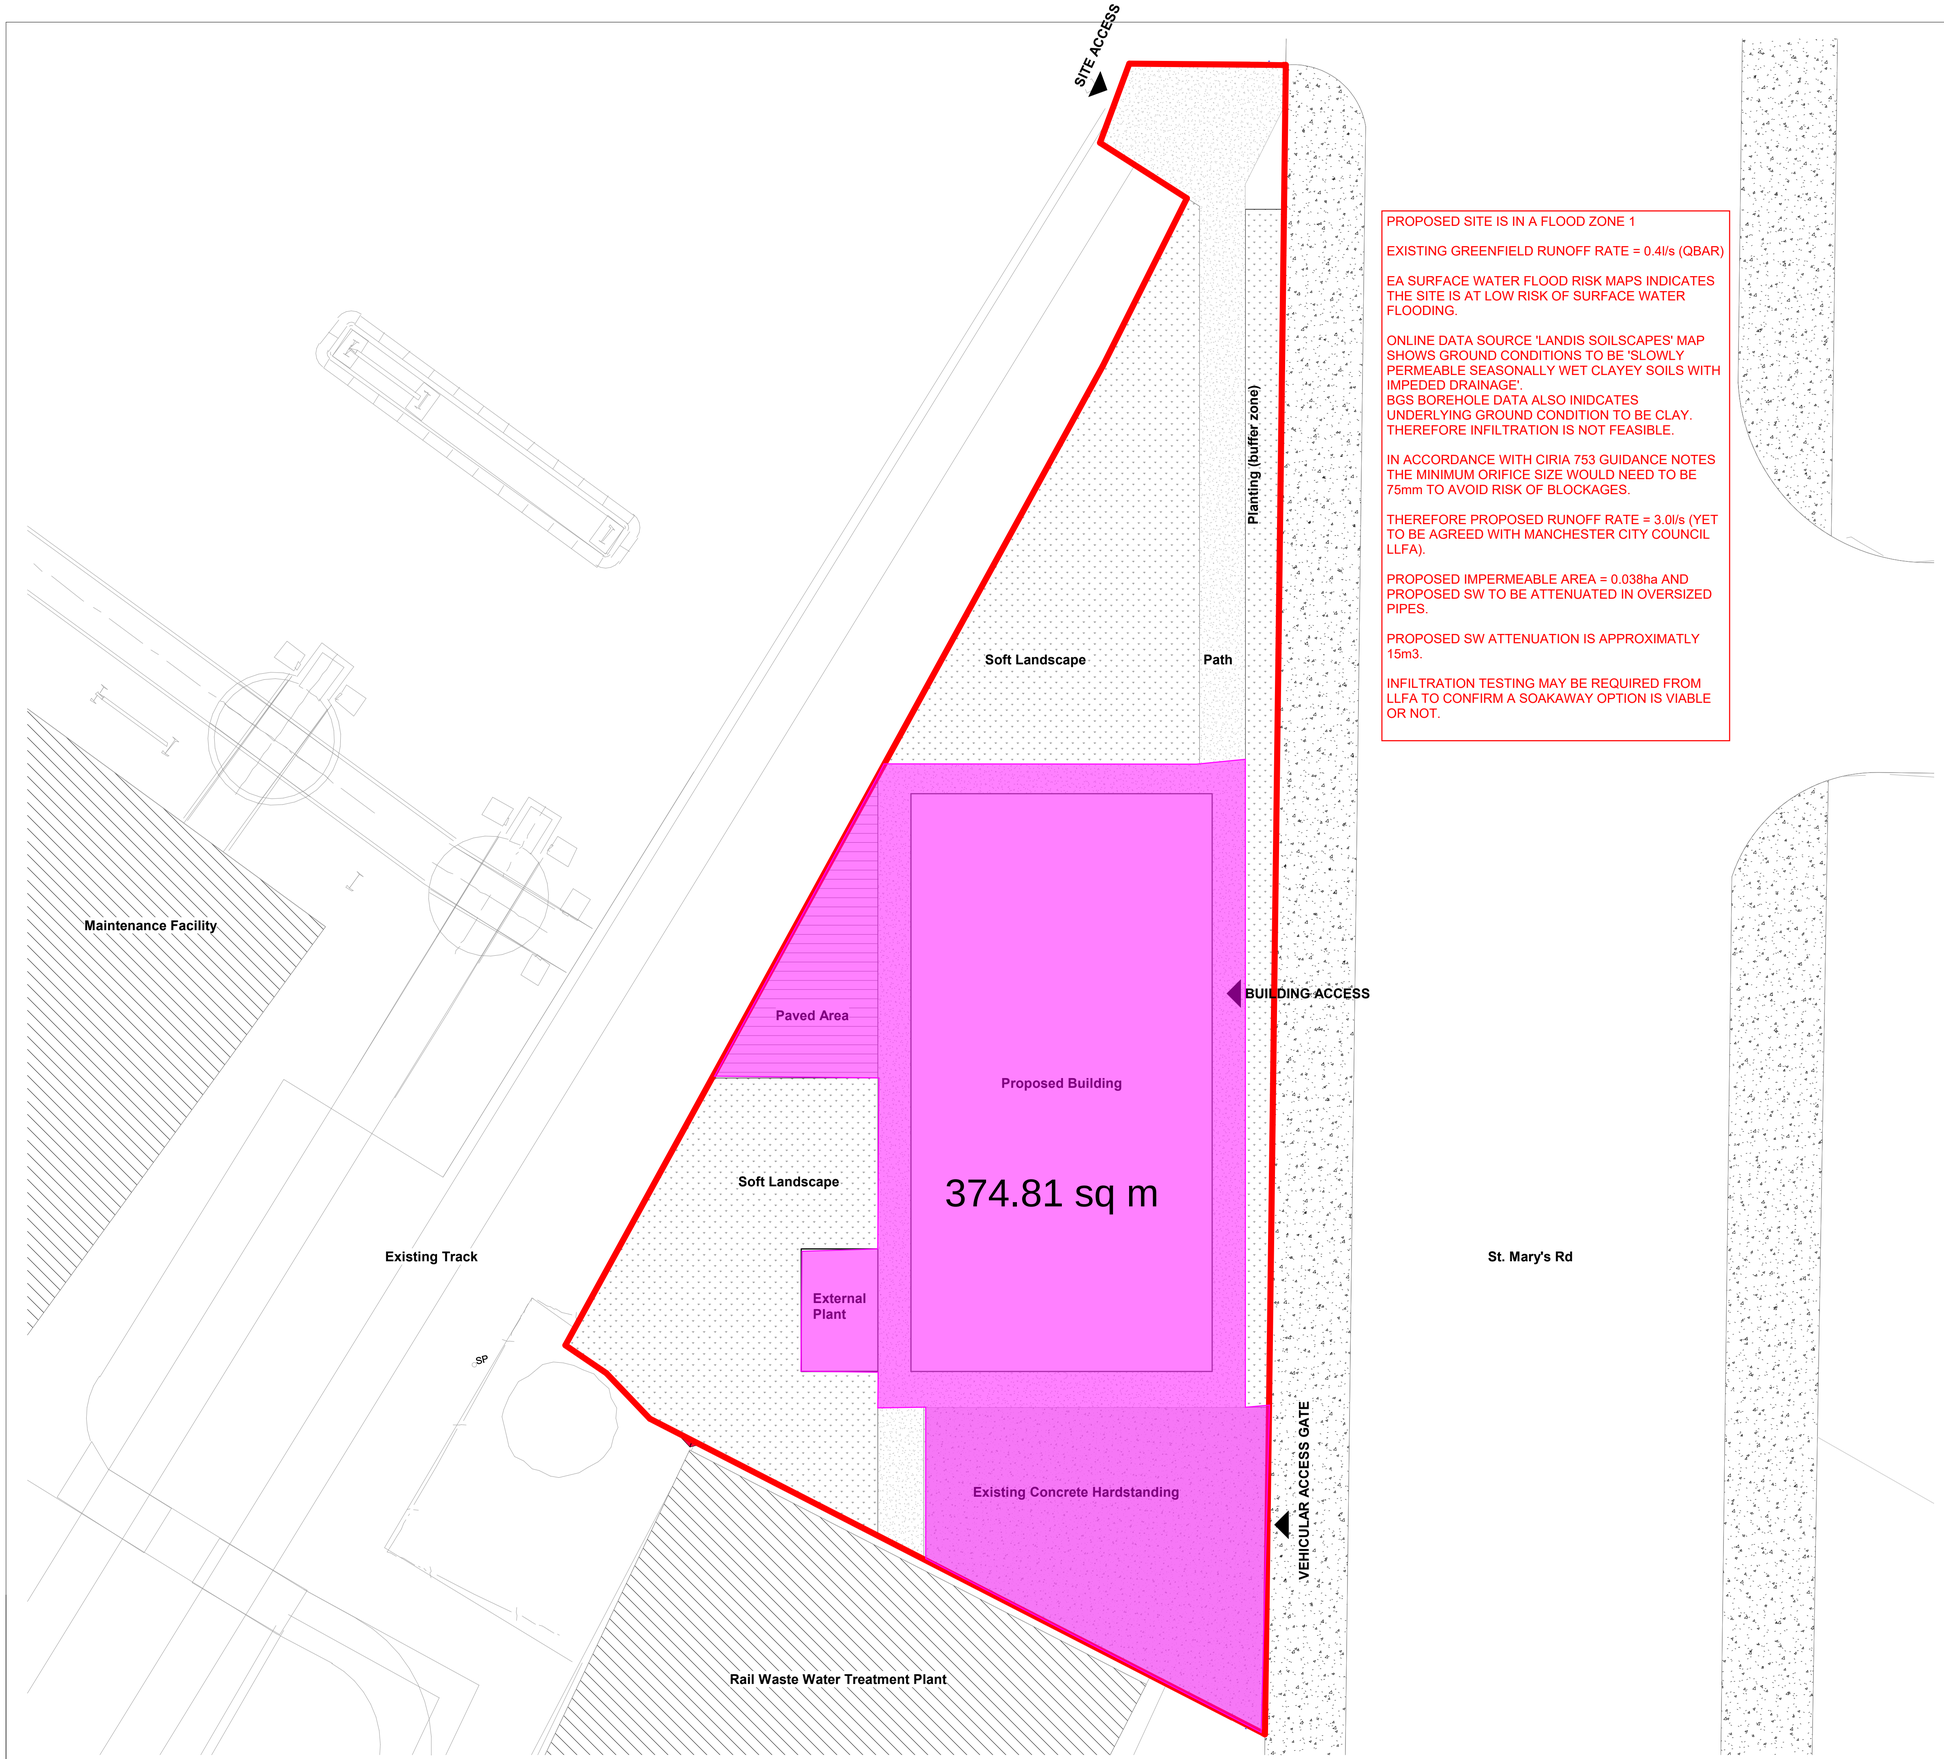


PROPOSED SITE IS IN A FLOOD ZONE 1

EXISTING GREENFIELD RUNOFF RATE = 0.4l/s (QBAR)

EA SURFACE WATER FLOOD RISK MAPS INDICATES THE SITE IS AT LOW RISK OF SURFACE WATER FLOODING.

ONLINE DATA SOURCE 'LANDIS SOILSCAPES' MAP SHOWS GROUND CONDITIONS TO BE 'SLOWLY PERMEABLE SEASONALLY WET CLAYEY SOILS WITH IMPEDED DRAINAGE'.
BGS BOREHOLE DATA ALSO INIDCATES UNDERLYING GROUND CONDITION TO BE CLAY. THEREFORE INFILTRATION IS NOT FEASIBLE.

IN ACCORDANCE WITH CIRIA 753 GUIDANCE NOTES THE MINIMUM ORIFICE SIZE WOULD NEED TO BE 75mm TO AVOID RISK OF BLOCKAGES.

THEREFORE PROPOSED RUNOFF RATE = 3.0l/s (YET TO BE AGREED WITH MANCHESTER CITY COUNCIL LLFA).

PROPOSED IMPERMEABLE AREA = 0.038ha AND PROPOSED SW TO BE ATTENUATED IN OVERSIZED PIPES.

PROPOSED SW ATTENUATION IS APPROXIMATLY 15m3.

INFILTRATION TESTING MAY BE REQUIRED FROM LLFA TO CONFIRM A SOAKAWAY OPTION IS VIABLE OR NOT.

DISCLAIMER NOTES:

- THIS DOCUMENT IS COPYRIGHT OF THE ORIGINATOR AND MUST BE TREATED AS CONFIDENTIAL.
- THIS DOCUMENT MUST NOT BE ALTERED, REPRODUCED OR DISTRIBUTED WITHOUT PRIOR WRITTEN CONSENT OF THE ORIGINATOR
- THIS DOCUMENT MUST NOT BE ALTERED - THE ORIGINATOR ACCEPTS NO RESPONSIBILITY FOR ANY DISCREPANCIES ARISING AS A RESULT OF THE ORIGINATORS INFORMATION BEING ALTERED BY OTHERS
- ANY DISCREPANCY MUST BE REPORTED TO THE ORIGINATOR
- DO NOT SCALE THIS DOCUMENT - USE FIGURED DIMENSIONS ONLY
- ALL DIMENSIONS MUST BE CHECKED ON SITE PRIOR TO COMMENCEMENT OF ANY RELATED WORKS
- THIS DOCUMENT MUST BE READ IN CONJUNCTION WITH ALL SUPPORTING DOCUMENTS PRODUCED BY THE ORIGINATOR AND OTHER PROJECT DISCIPLINES
- THE ORIGINATOR ACCEPTS NO RESPONSIBILITY FOR THE ACCURACY OF BACKGROUND INFORMATION PRODUCED BY THIRD PARTIES - THIS MUST BE TREATED AS INDICATIVE ONLY
- USERS OF THIS DOCUMENT ARE RESPONSIBLE FOR CHECKING WHICH REVISION IS CURRENT
- THE DOCUMENT STATUS "INFORMATION" OR "PRELIMINARY", INDICATES THAT THIS DRAWING IS FOR REFERENCE PURPOSES ONLY - THE ORIGINATOR WILL ACCEPT NO RESPONSIBILITY FOR THE COMPLETENESS OF INFORMATION UNDER THIS STATUS
- THE DOCUMENT STATUS "RECORD" OR "AS BUILT" HAS BEEN PREPARED, IN PART, BASED UPON INFORMATION FURNISHED BY OTHERS. WHILE THIS INFORMATION IS BELIEVED TO BE RELIABLE, THE ORIGINATOR ASSUMES NO RESPONSIBILITY FOR THE ACCURACY OF THIS "RECORD" OR "AS BUILT" DOCUMENT OR FOR ANY ERRORS OR OMISSIONS THAT MAY HAVE BEEN INCORPORATED INTO IT AS A RESULT OF INCORRECT INFORMATION PROVIDED TO THE ORIGINATOR. THOSE RELYING ON THE "RECORD" OR "AS BUILT" DOCUMENT ARE ADVISED TO OBTAIN INDEPENDENT VERIFICATION OF ITS ACCURACY

DRAWING NOTES:

- CDM REGULATIONS 2015
  SIGNIFICANT OR NON-OBVIOUS RISKS AND RISKS WHICH ARE DIFFICULT TO MANAGE ARE IDENTIFIED ON THIS DRAWING USING THE FOLLOWING SYMBOL IDENTIFIED TO THE RIGHT WITH BRIEF ACCOMPANYING TEXT. FOR FURTHER DETAILS OF THE RISKS IDENTIFIED BY DESIGNERS, REFERENCE SHOULD BE MADE TO CDM HAZARD REGISTER.

1 0 1 2 3 4 5
SCALE 100 m
1:

SITE BOUNDARY

Proposed Site Plan
1 : 100

REV	DESCRIPTION	DATE	BY	CHKD
P1	ISSUED FOR INFORMATION	04.01.24	AM	PB

ORIGINATOR:

RIDGE

RIDGE PROJECT No:

CLIENT:

northern

IN ASSOCIATION WITH:

PROJECT:
NHD - Newton Heath Depot

TITLE:
Impermeable Area Plan

DRAWN BY:	CHECKED BY:	APPROVED BY:
SCALE: 1 : 100 @ A1	DATE: 04/01/24	

STATUS: S0 DESCRIPTION: PRELIMINARY

DRAWING No:

PROJECT:	ORIGINATOR:	FUNCTION:	SPATIAL:	FORM:	DISCIPLINE:	NUMBER:	REV:
5023028	RDG	XX	XX	SK	C	0501	P1