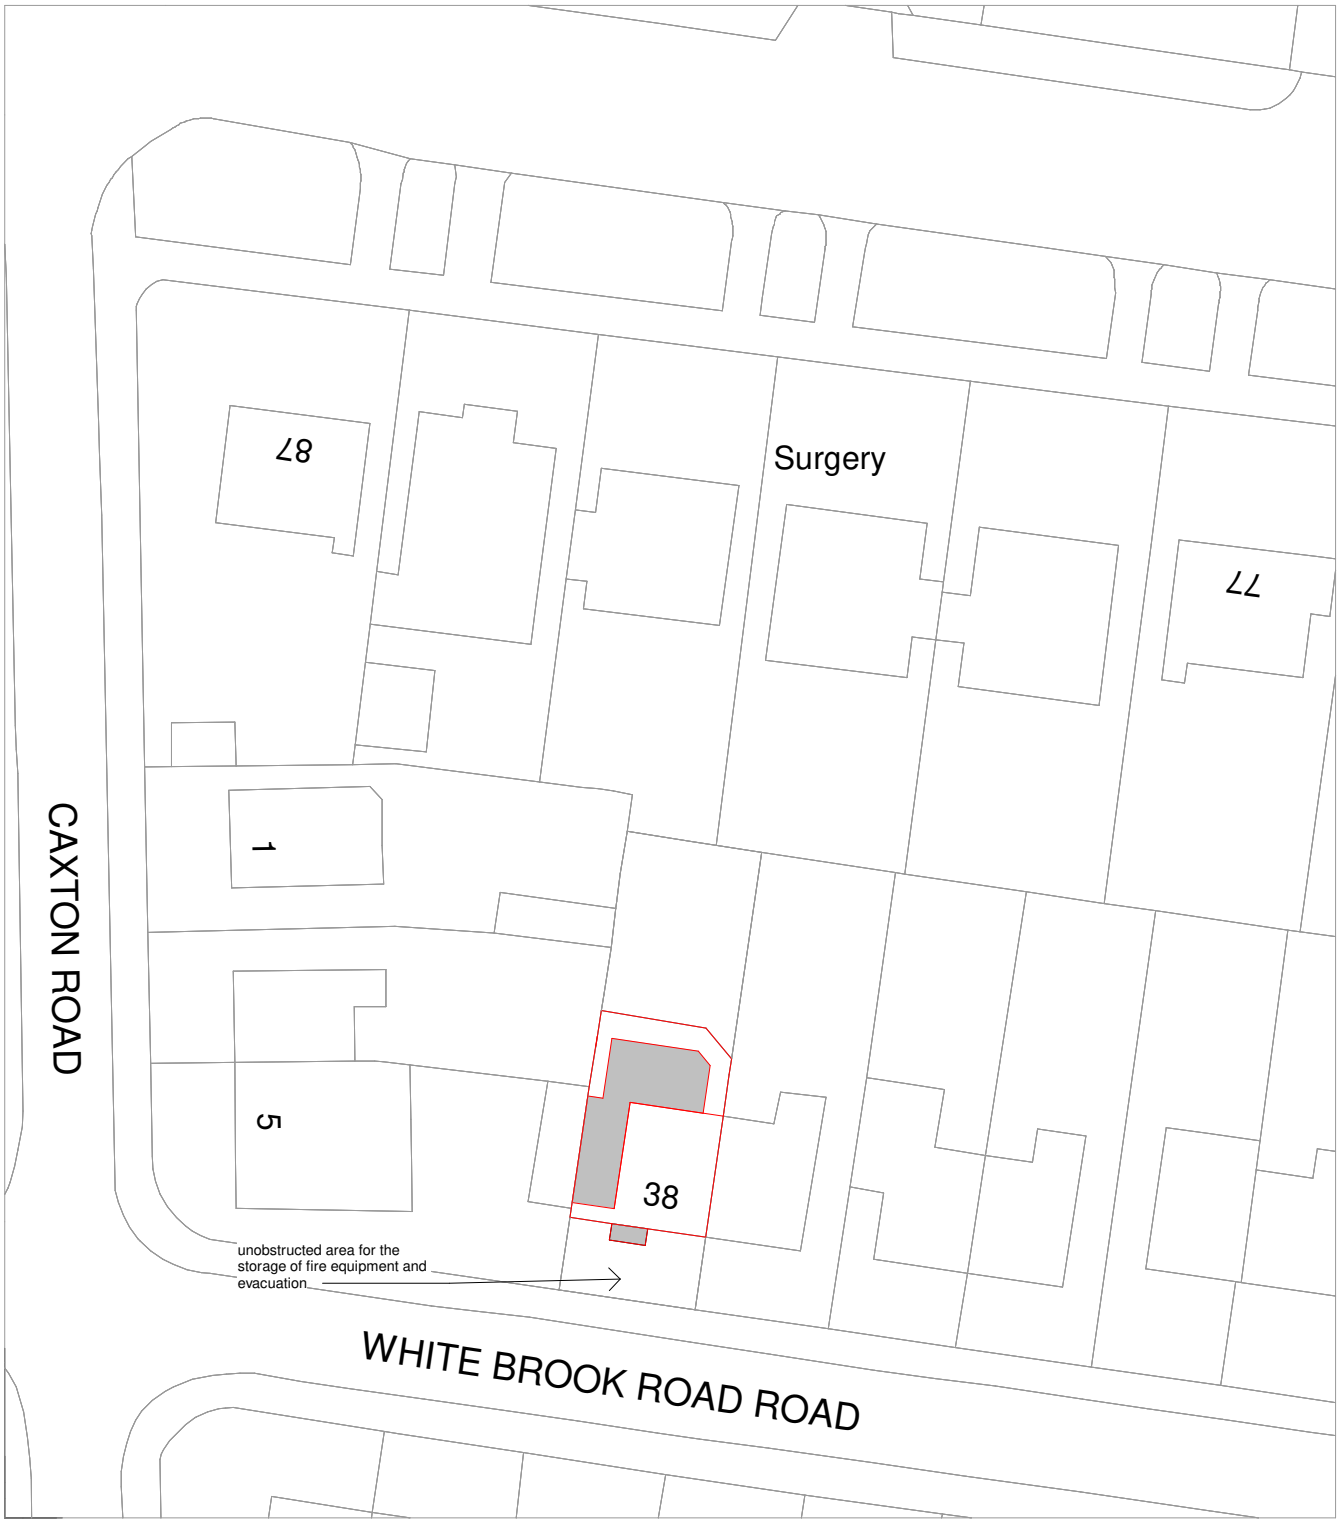



© Crown copyright and database rights 2020 OS 100042766

Development

Property boundary

# Site Plan

1 : 500

10 0 10 20 30 40 50

Metres

N

| | | | |
|---|---|---|---|
| Extension Plans. Ealing Cross, 85 Uxbridge Rd, London W5 5BW | 38 White Brook Road<br>Fallowfield, Manchester<br>M14 6FD<br>PROJECT ADDRESS: | Farah & Arooj Arshad<br>CLIENT: | |
| | | 14.06.2023<br>Date: | 1:500<br>Scale (@ A4) / Rev. Date: R00<br>Rev. |
| Double Storey Side & Rear Extension and Creation of Porch<br>PROJECT: | SITE PLAN<br>DRAWING TITLE: | Drawn by: JH<br>Checked by: BG | WBR-R00-PR-101<br>DRAWING NUMBER: |