


03 FRONT ELEVATION

SCALE: 1:100



02 SIDE ELEVATION

SCALE: 1:100

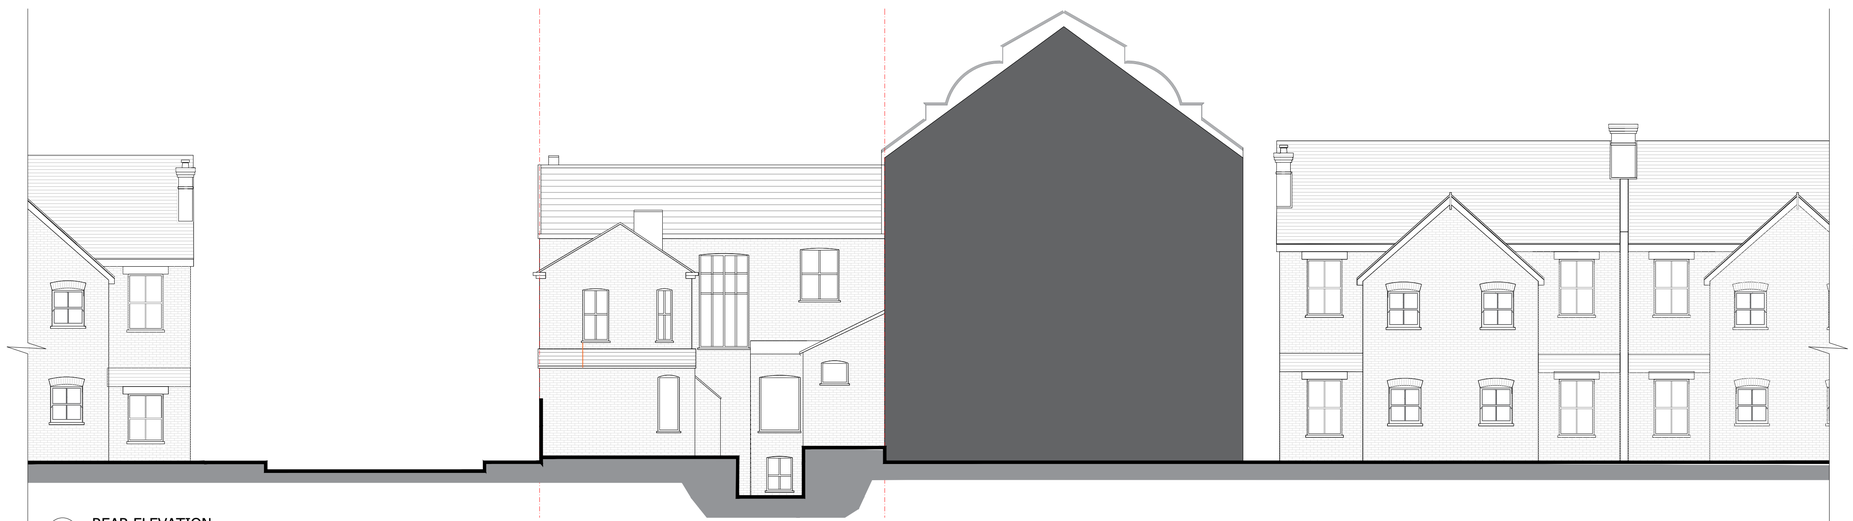

02 REAR ELEVATION

SCALE: 1:100

Scale 1:100

SCALE BAR

m | 1 | 5 | 10 | 15

REVISION	DATE	COMMENTS	AUTHOR / CHECKED

■ NORTH STUDIO | 116A HIGH STREET | EDGEWARE | HA8 7EL

■ SOUTH STUDIO | MATRIX STUDIOS | 91 PETERBOROUGH ROAD | LONDON | SW6 3BU

■ design@dssquared.co.uk ■ www.dssquared.co.uk ■ 020 8732 5620

DS SQUARED architects

TITLE
1390 Ashton Old Road

DETAIL
Existing Elevations

DATE	SCALE	PAPER SIZE	AUTHOR / CHECKED
JULY 2023	1:100	A1	ID/

DRAWING No.	REVISION	STATUS
23020S 04.01	-	PLANNING

CONTRACTORS MUST CHECK ALL DIMENSIONS ON SITE. ONLY FIGURED DIMENSIONS ARE TO BE WORKED FROM. DISCREPENCIES MUST BE REPORTED TO THE ARCHITECT BEFORE PROCEEDING. © THIS DRAWING IS COPYRIGHT.