

This drawing is the property of Technical Signs and must not be reproduced in part or in full without prior consent of Technical Signs.

Proposed

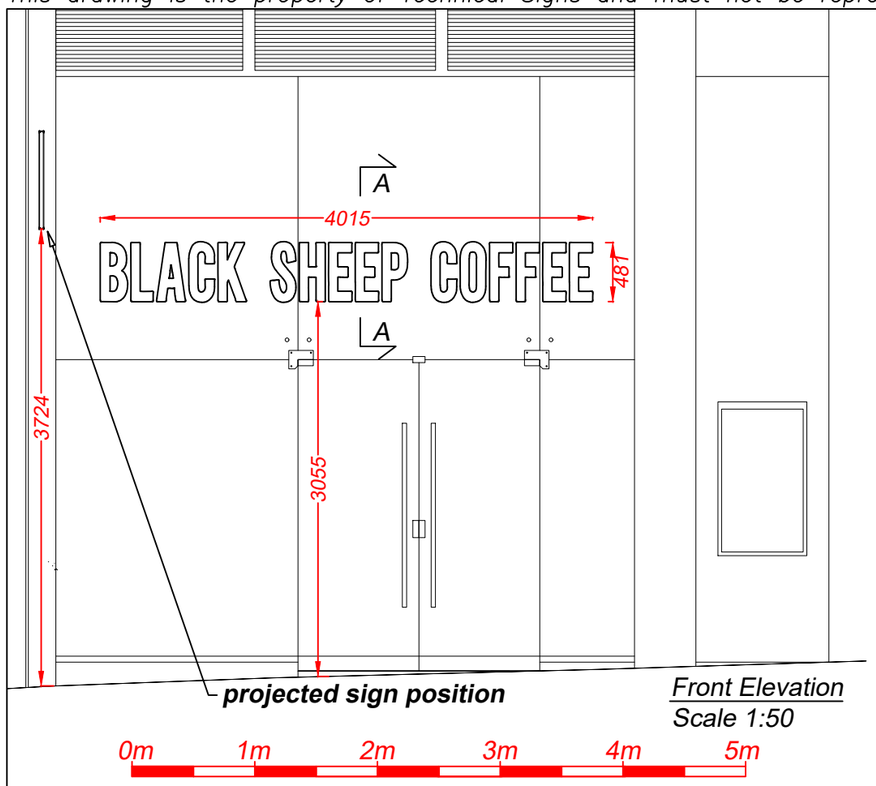

Front Elevation
Scale 1:50

0m 1m 2m 3m 4m 5m

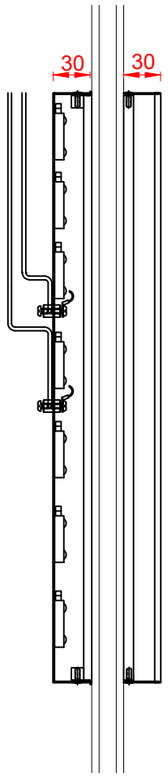


Section A-A through the text
Scale 1:5
Letters are in two parts with one part bonded to the front of the glazing and one part bonded to the rear of the glazing.

Built-up front parts have rebated 5mm opal 030 acrylic fitted into 1.2mm descaled stainless steel returns which are finished satin black.
Fixed over clear polycarbonate backs bonded to the front face of the glazing.

Built-up back parts have 1.2mm descaled stainless steel backs and soldered returns which are finished satin black.
Rebated 5mm opal 030 acrylic fronts are bonded to the rear of the glazing.
Fitted with low energy cool white LEDs for face illumination of the front parts.

0m 0.3m

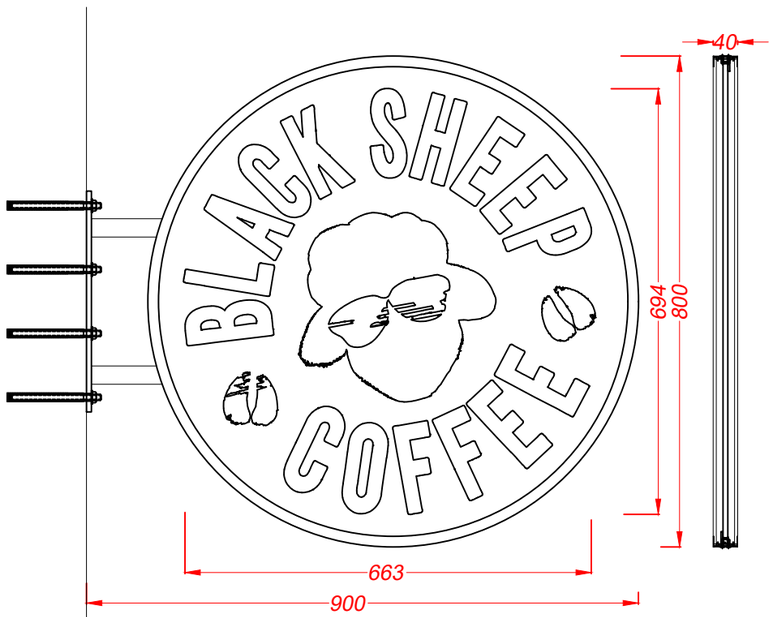

Projected sign - 1 off
Scale 1:10
1.2mm stainless steel face rims and soldered returns are finished jet black RAL 9005 satin and are fixed over a steel inner frame.
Flush inlaid 5mm clear acrylic faces with all the graphics to be reverse applied printed vinyl - black opaque background and white translucent graphics.
Welded 30x30x1.5mm SHS arms and 8mm mild steel plate are finished satin black and are fixed to/through the timber cladding of the building.
Fitted with low energy cool white LEDs for internal illumination.

0m 0.5m

B	Glazing letters altered	26/10/23
A	Thinner projecting sign	24/10/23

Technical Signs
Floor 1 - Unit 3
Hille Business Centre
132 St Albans Road
Watford, Herts, WD24 4AE
Tel: 01923 811999
Fax: 01923 811998
E-mail: info@technicalsigns.co.uk

Client	Black Sheep Coffee
Address/Job details	Unit 13 Arndale Centre 23 Market St Manchester M1 1WR Proposed Signs
Job No	-
Drawn by	DN
Date	11/09/23
Scale	As specified (A3)
Drawing No	596806-2
Rev	B