
SITE PLAN PROPOSAL

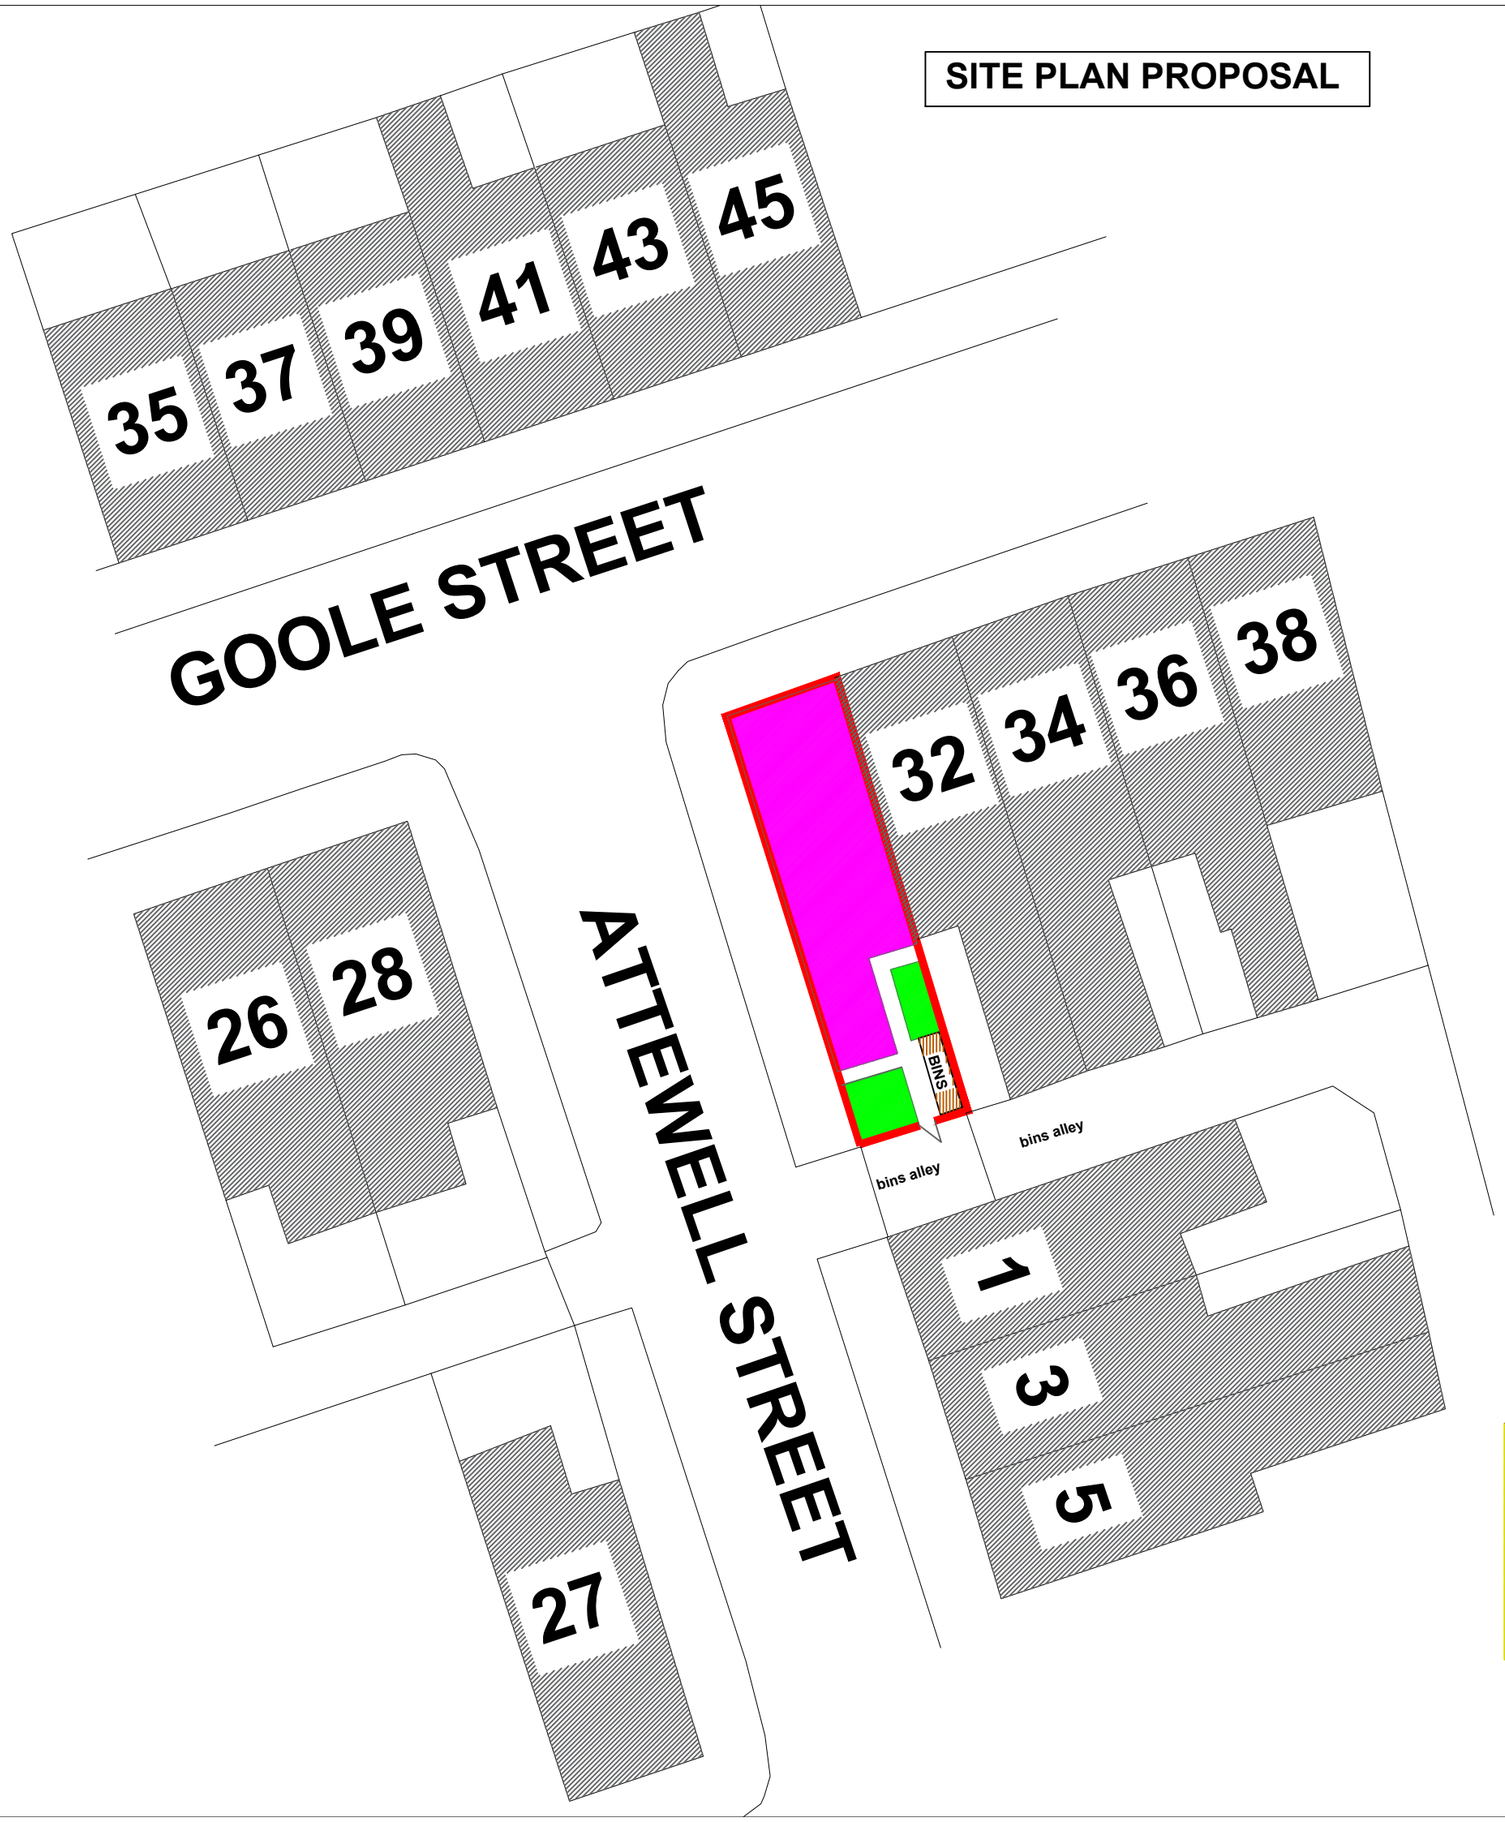

Boundary treatments

1.9metre fence between 32 Goole Street and proposal on rear garden separating boundary . 1.9 metre brick wall to rear boundary and 1.9mwall to side boundary to Attewell street

BIN COLLECTIONS

Please note this is on an existing route and bins will be collected as per other dwellings on same days from bin alley

NORTH

AS EXISTING SITE PLAN
PROJECT: NEW DWELLING
30 GOOLE STREET

SCALE:1:200 @A3

BARRY CULLEN
ARCHITECTURE LTD
email:barrycullenarchitecture@gmail.com
mob: 07851262695