
THIS DRAWING IS COPYRIGHT AND SHOULD NOT BE REPRODUCED WITHOUT PERMISSION OF THE ARCHITECT
ALL DIMENSIONS TO BE CHECKED ON SITE-DO NOT SCALE

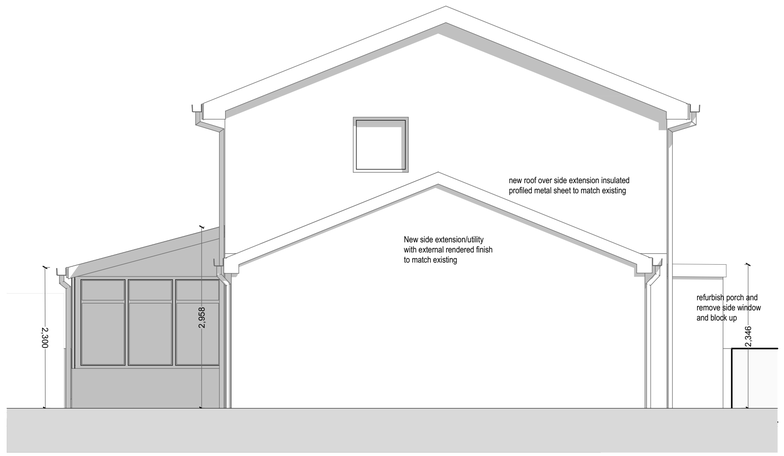


WEST ELEVATION 1:50




NORTH ELEVATION 1:50




EAST ELEVATION 1:50

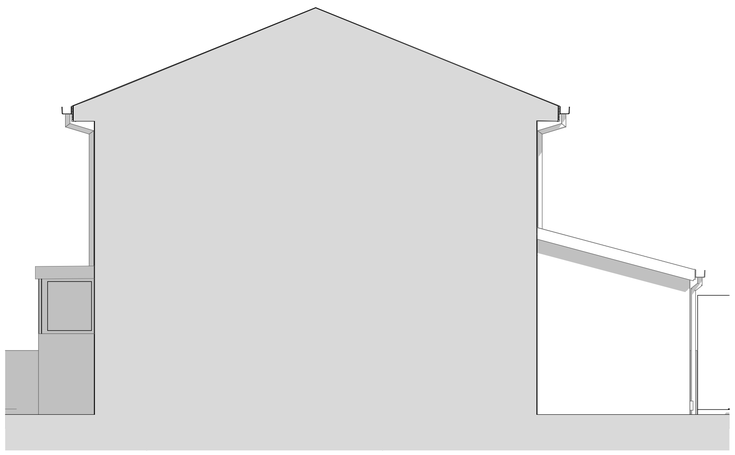

SOUTH ELEVATION 1:50

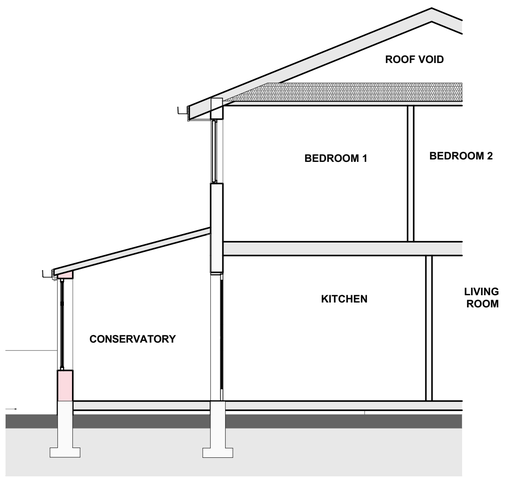

PROPOSED SECTION B
1:50

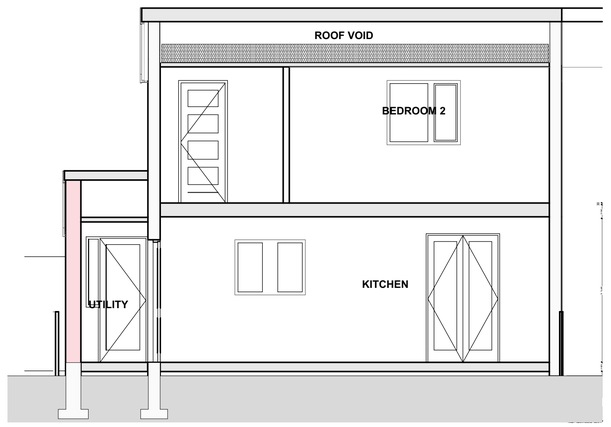

PROPOSED SECTION A 1:50

PLANNING ISSUE

gonshaw associates
chartered architect
3 KENDAL DRIVE GATLEY CHEADLE SK8 4QJ
TEL: 0161 408 4882 MOBILE 07711583075
Email: ron@gonshaw-associates .com

CLIENT	DR MALACHY ABAH
SITE/CONTRACT	CONSERVATORY AND SIDE EXTENSION, NEW CROSSOVER 59 FOURACRES ROAD WYTHENSHAWE M23 1ER
TITLE	PROPOSED ELEVATIONS AND SECTIONS
DATE DEC 2023	SCALE AS SHOWN / DRAWING No 41411 / 05

A1 10CM 20CM