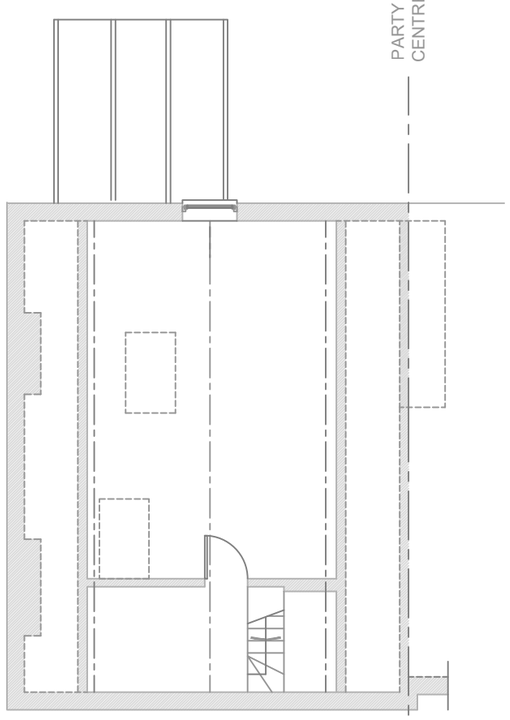

EXISTING LOFT

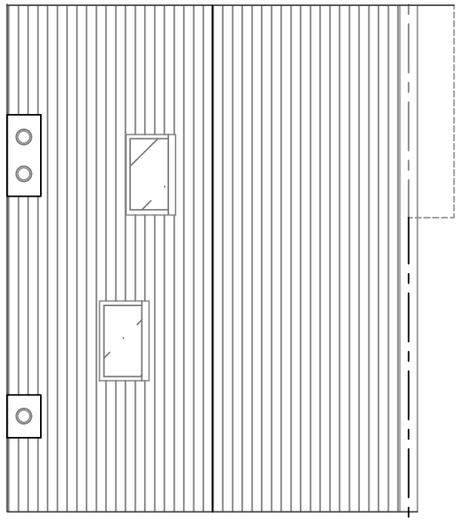

EXISTING ROOF PLAN

0 1 2 4m

Rev	Description	Date	Drawn	Check
			PG	WK

Drawing title: EXISTING FLOOR PLANS

Client: Hilary Young and Sally MacDonald

Address: 18 Limefield Terrace,
Levenshulme M19 2EP

Project No: PPR-0020 | Status: PLANNING

Drawing No: PPR-0020-DR-A-011

Scale: 1:100@A3 | Issue date: 13.11.23 | Rev:

PEOPLE POWERED RETROFIT

Bridge 5 Mill
22a Beswick Street
Manchester M4 7HR

info@retrofit.coop
www.retrofit.coop

This drawing is to be read with all related project information. Do not scale from this drawing. This drawing is copyright and remains the property of People Powered Retrofit Limited