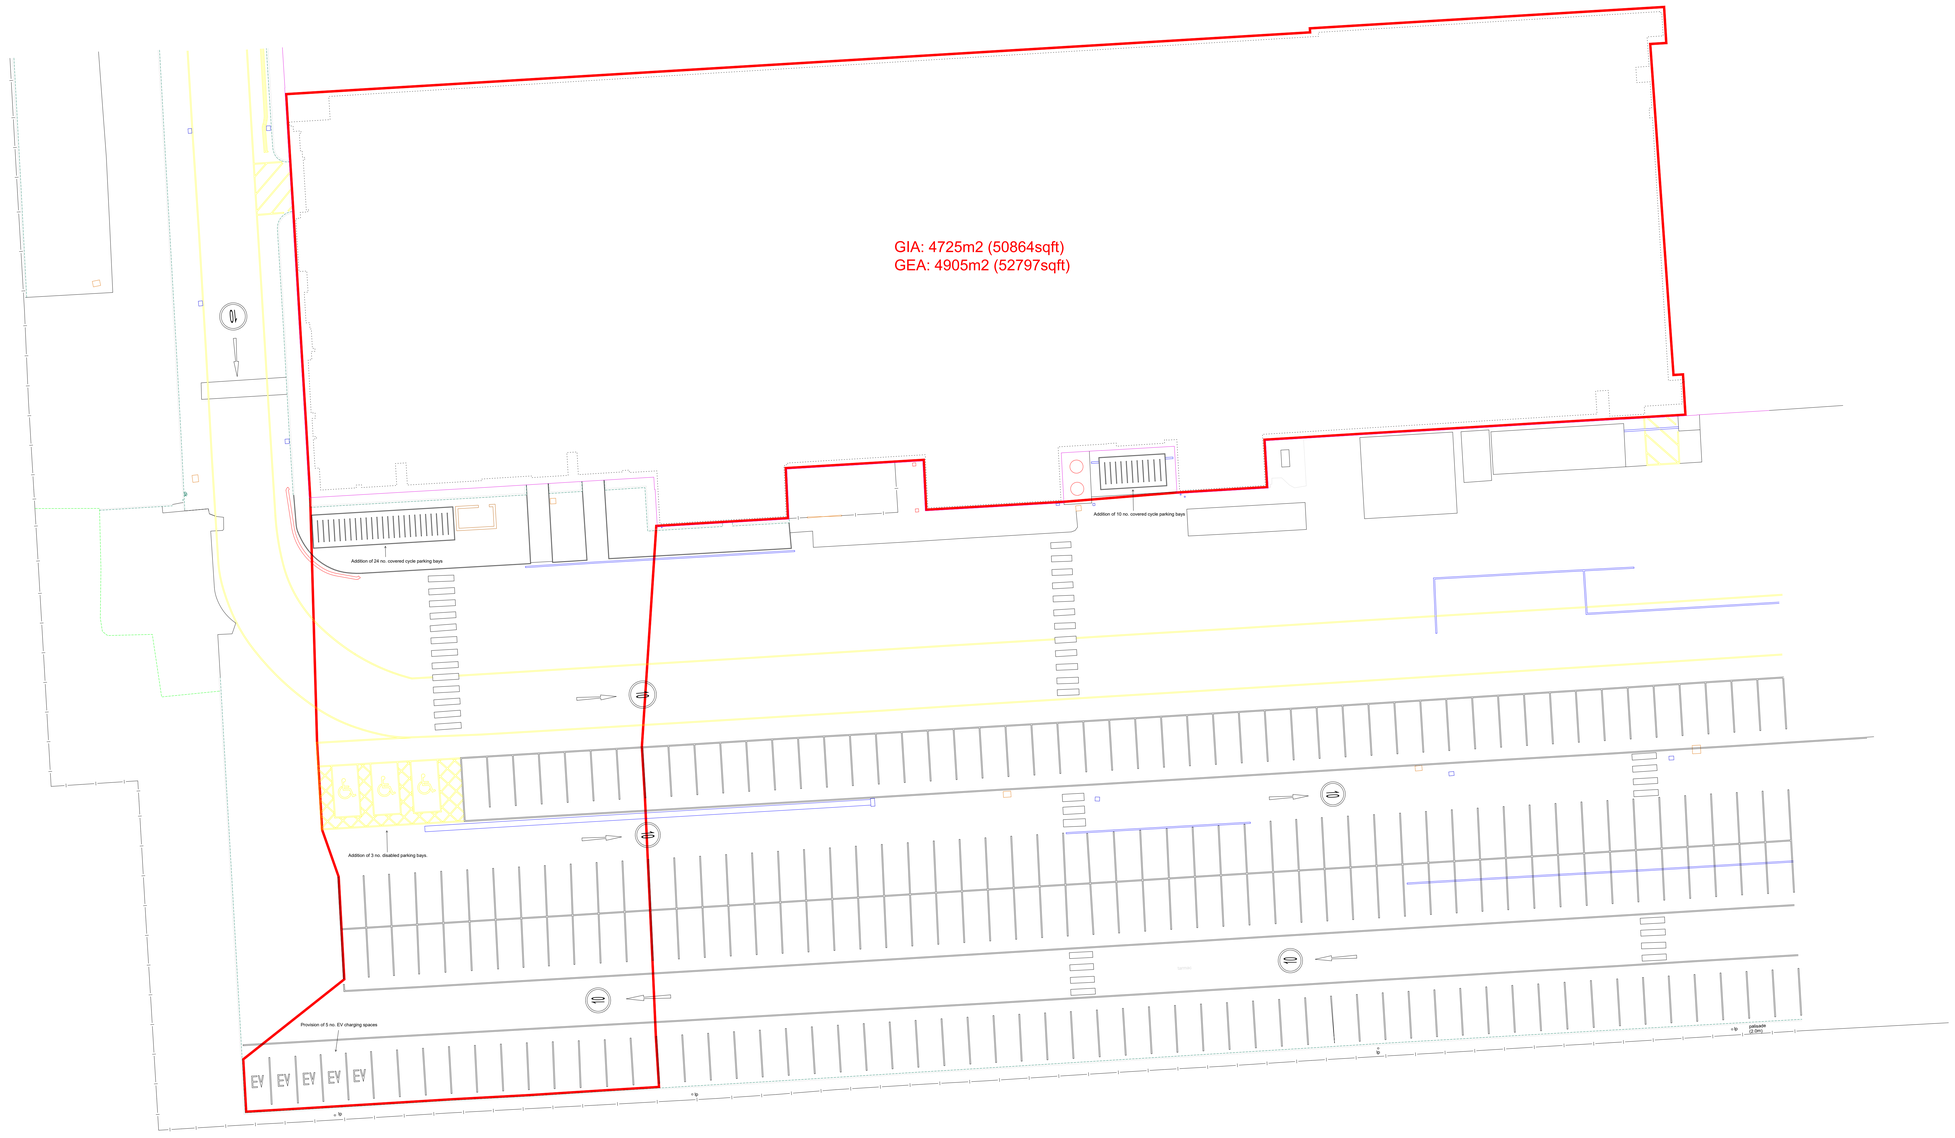


PROJECT NAME:	Southmoor Industrial Estate				
CLIENT:	The Climbing Depot				
DRAWING TITLE:	LMS0033_TCD_PSP_01E	Proposed Site Plan			
SCALE:	1:200 (A0)	DRAWN BY:	PS		
REVISION:	E	SHEET:	01	DATE:	01/08/2023
NOTES:	Drawing surveyed to local grid based on OSTN/OSGM15.				

LMS Geomatics & Engineering Ltd. 6 21 Highbank Street, Paisley, LL28 5JH. Nr 478514892