


1 South Elevation

1 : 50

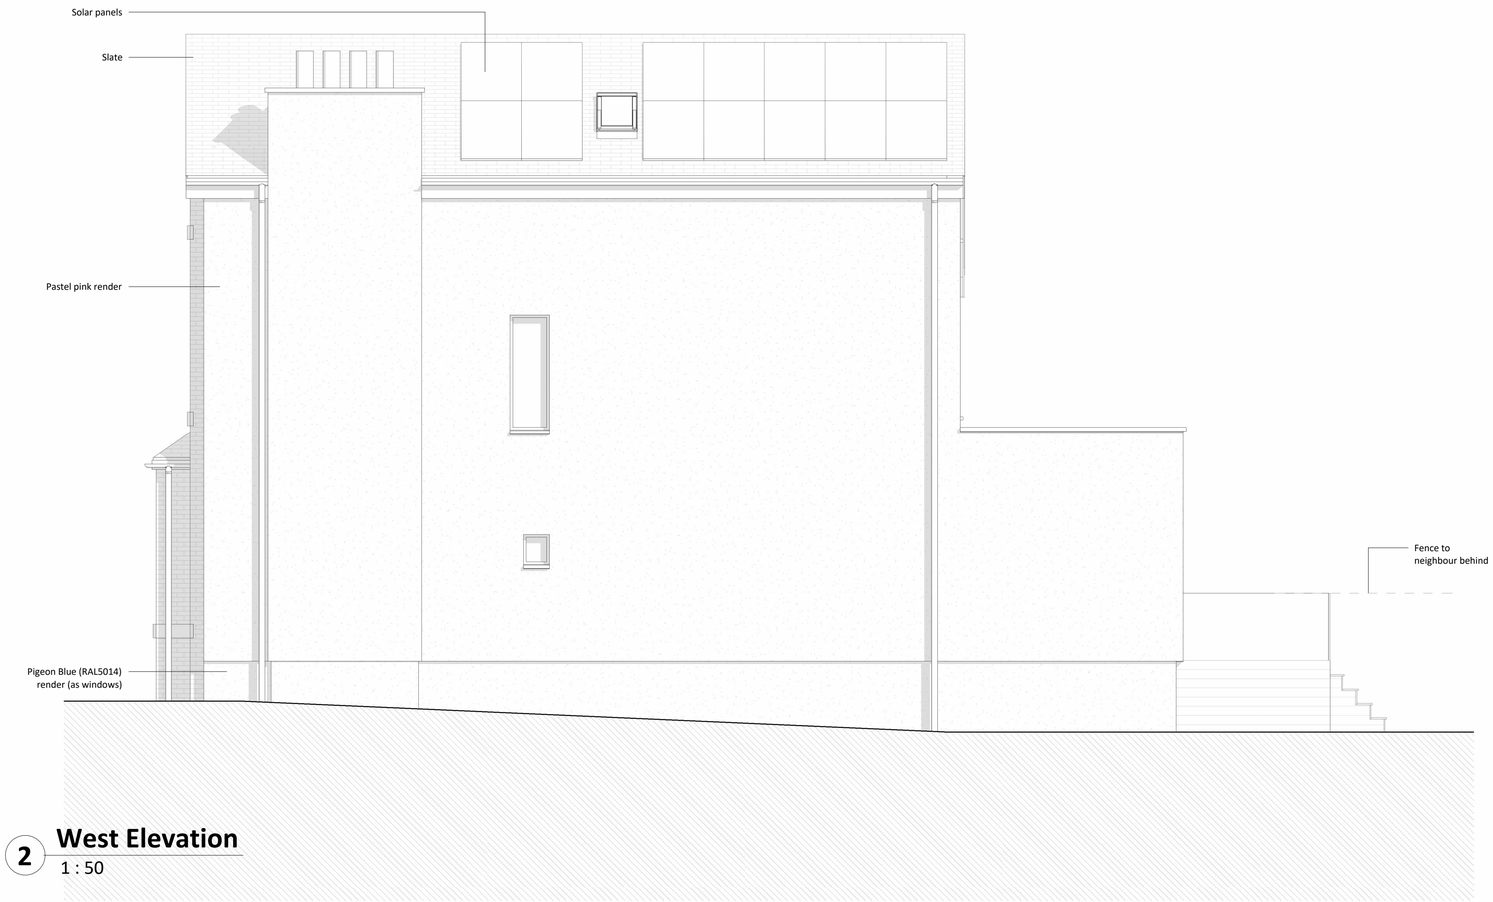

2 West Elevation

1 : 50

0m 1m 2m 3m 4m 5m

SCALE 1:50 @ A1

Key

- Site boundary
- Outline of existing to be demolished

progress in practice

Suite 2 Stanley House
19-23 Croftsbank Road
Urmston
M41 0TZ

tel 07849 043 586
info@progressinpractice.co.uk
www.progressinpractice.co.uk

General Notes

1. This drawing remains copyright of Progress in Practice and may not be reproduced or copied without consent in writing.
2. Do not scale drawing - use figured dimensions only.
3. Any discrepancies between site and drawings to be reported to the architect immediately.
4. Read in conjunction with all relevant structural and mechanical & electrical engineers drawings.
5. Dimensions critical to proposed building works must be checked on site before building works commence, as certain assumptions have been made due to lack of accessibility and anomalies in the existing building.

Other Notes

Revision	Date	By	Ck	Notes
P01	25.10.23	HF	HD	Issued for planning

Project Address
26 Oak Road, Didsbury

Drawing
Proposed Elevations 2 of 2

Drawing Number
21029-PIP-XX-XX-DR-A-PL-2001

Drawing Status
Planning

Date
25.10.23

Scale
1:50 @ A1
1:100 @ A3

Drawn
HF

Checked
HD

Revision
P01