
SCALE : 0 1 2 3 4 5
0.M 5.M



EXISTING SOUTH ELEVATION - Scale 1:50 @A1

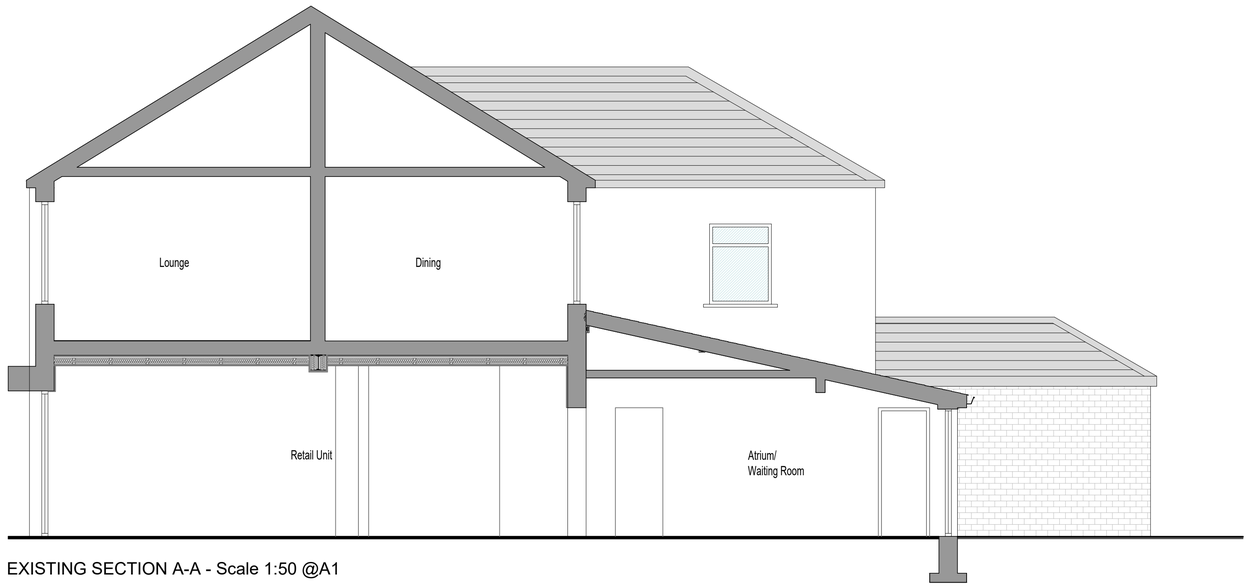

EXISTING SECTION A-A - Scale 1:50 @A1



EXISTING NORTH ELEVATION - Scale 1:50 @A1

01	For Information	17.10.22
Revision	Description	Date

NB DA Architects

www.nbda-architects.co.uk Tel 01625 575550

Client MR SYED HAROON ALI SHAH

Project PROPOSED ALTERATIONS TO 6-8 BROADWAY, NEW MOSTON

Drawing EXISTING ELEVATIONS AND SECTION

Drawing No. 2148-MB-04 Revision 01

Scale 1:50@A1 Date 15.11.22 Drawn AT

This drawing is copyright of N.B.D.A. Ltd. and should not be reproduced without permission. Dimensions should not be scaled off this drawing. All dimensions should be checked on site.

A1 Drawing