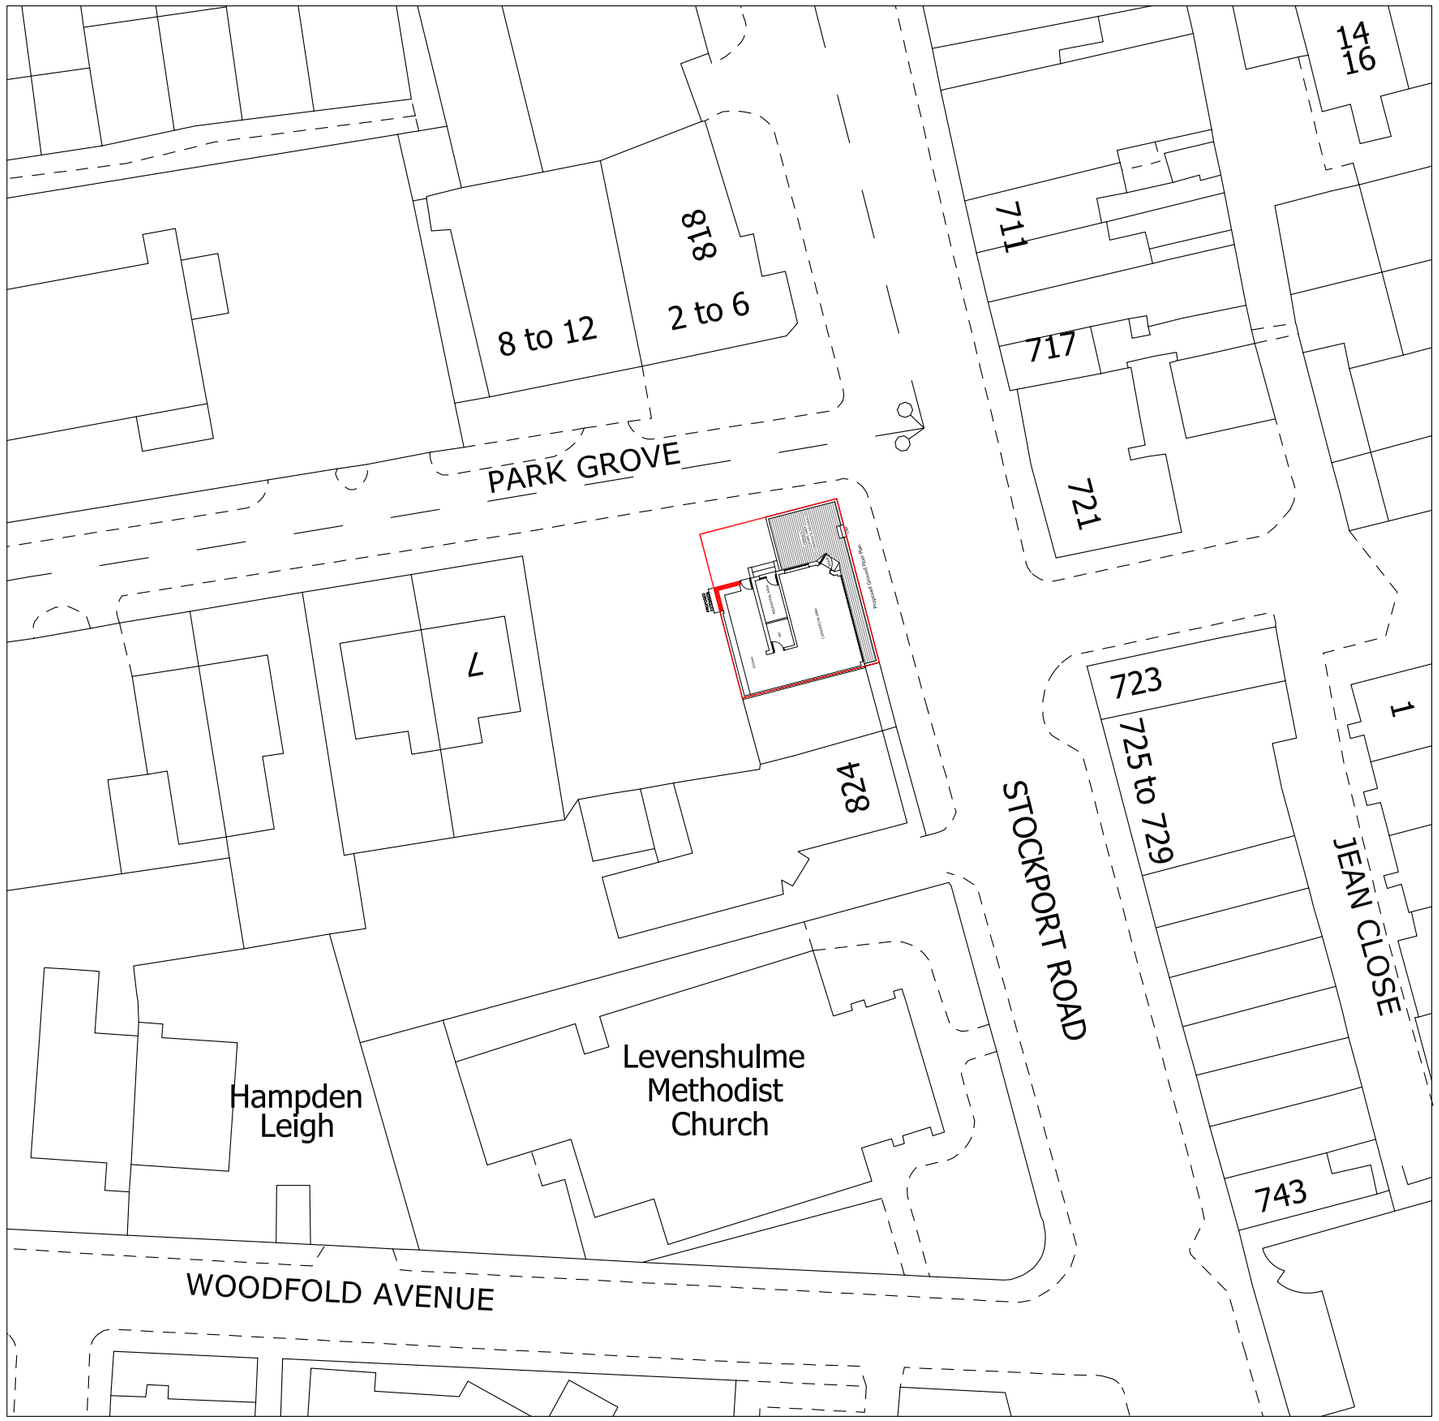


N

Project
820 STOCKPORT ROAD
M19 3AW

Drawing Title
PROPOSED SITE PLAN

Drawing No.
105

Drawn:	**Status:**	Date
ZU	Planning	31.10.2023

Scale @ A3 1:500

XionTech Architects
721 Stockport Road
Manchester M19 3AG
www.xiontech.co.uk