
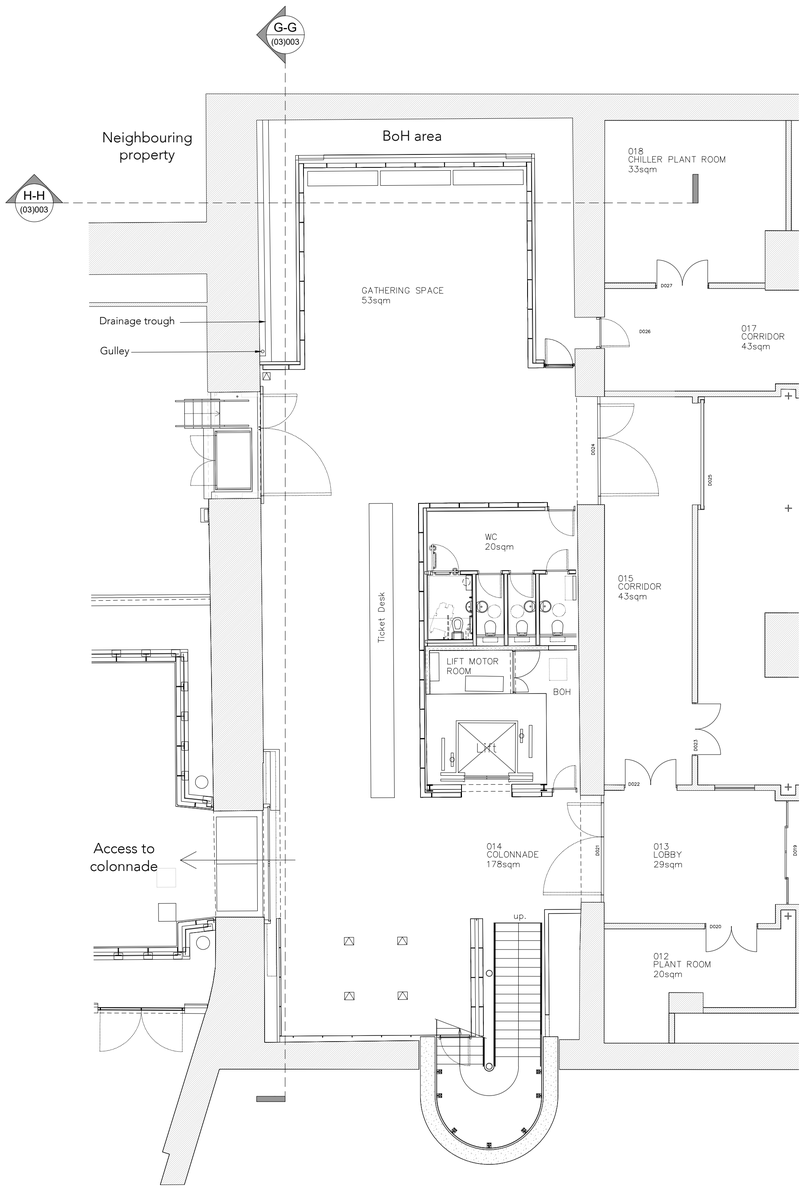



## Lower Ground Floor Plan as Existing
Scale 1:100

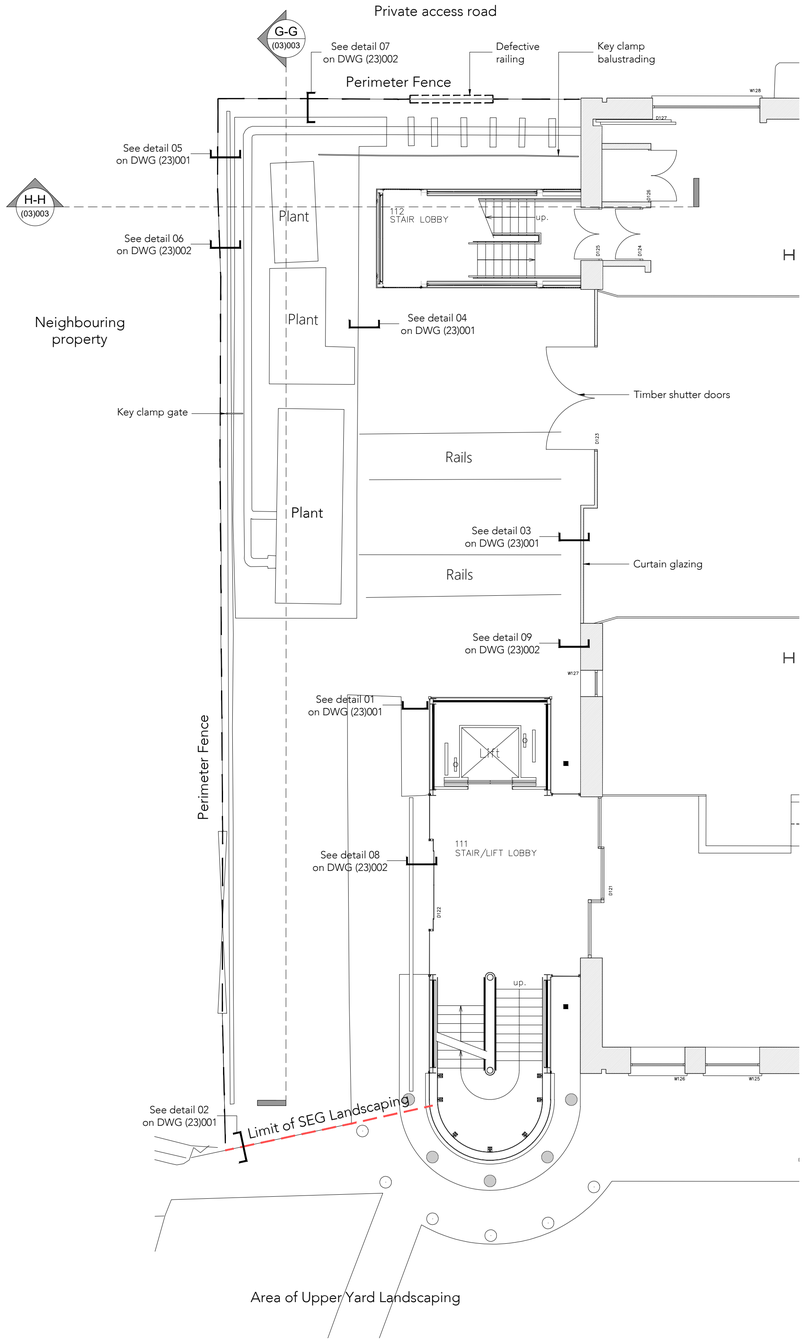


## Ground Floor / External Yard Plan as Existing
Scale 1:100

0 0.5 1.0 cm
0 1.0 m 2.0 m 3.0 m 4.0 m 5.0 m 6.0 m 7.0 m 8.0 m 9.0 m 10.0 m
**1:100**

Note:
Do not scale from this drawing.
Dimensions are to be checked on site.
If in doubt please ask.

Note:
The floor plan has been developed from legacy data only, including cursory review onsite from accessible vantage points.

Obstructions exist within localised areas, limiting visibility of the plan arrangement.

No site measurements have been taken.

The plan therefore cannot be considered wholly accurate but is a means to indicatively represent the locations of primary elements.

This drawing is for tender purposes only. All dimensional / setting out and general arrangement information must be confirmed by the contractor.

| Rev | Date/Intls | Details |
|---|---|---|
| P1 | 01/09/23 PL | Planning Issue |

© The moral rights of the author are hereby asserted.
This drawing and design is the sole property of Buttress Ltd and must not be reproduced without permission.
Buttress Ltd is Registered in England and Wales: 5363573

SCIENCE+ INDUSTRY MUSEUM

Buttress

41 Bengal St
Manchester
M4 6AF

Clockwise, Yorkshire House
Greek Street, Leeds
LS1 5SH

T 0161 236 3303
E contact@buttress.net
W www.buttress.net

| | |
|---|---|
| **Project Title** | NEW WAREHOUSE |
| **Client** | SCIENCE & INDUSTRY MUSEUM |
| **Location** | MANCHESTER |
| **Drawing Title** | New Warehouse<br>SEG Floor Plans<br>As Existing |
| **Date** | 23/11/22 |
| **Checked** | AS |
| **Scale** | 1:100 |
| **Orig Paper Size** | A1 |
| **Status** | **PLANNING** |

| Project: | Origin: | Zone: | Level: | Type: | Disc: | Number: | Rev: |
|---|---|---|---|---|---|---|---|
| 9488 | BUT | NW | XX | DR | A | (01)008 | P1 |