



1 Proposed South Elevation
1 : 200



2 Proposed East Elevation
1 : 200

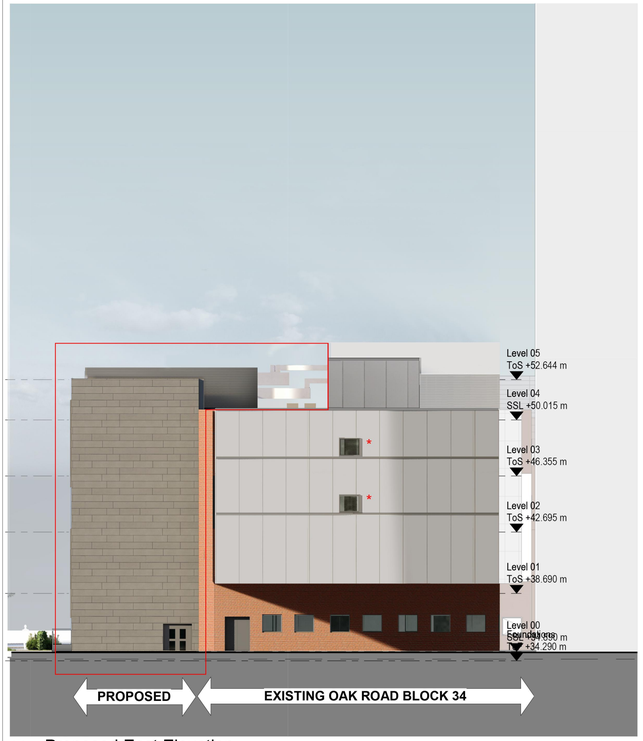

3 Proposed North Elevation
1 : 200

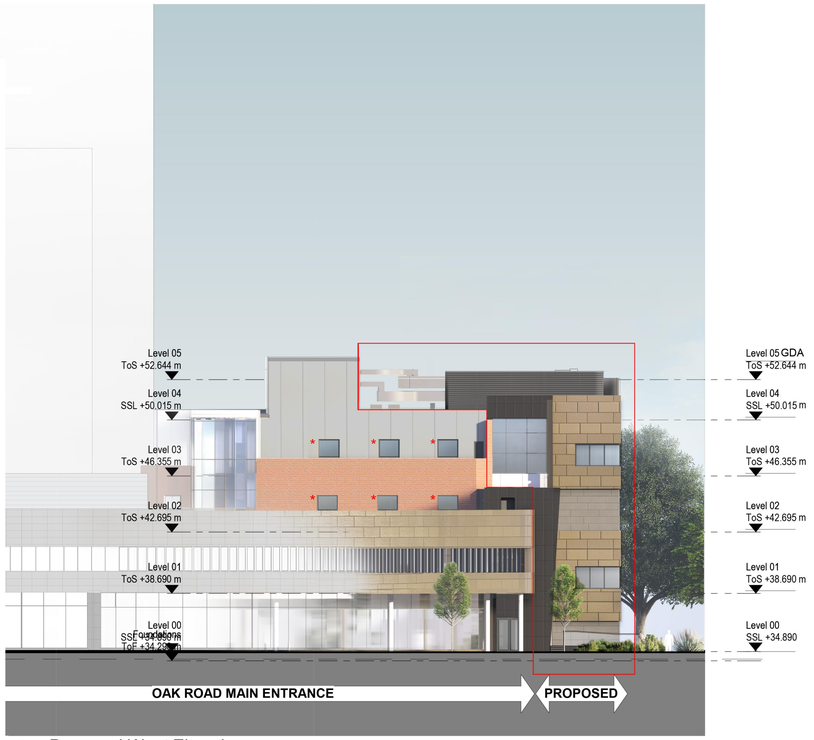

4 Proposed West Elevation
1 : 200

THIS DRAWING (OR ANY PART THEREOF) MAY NOT BE COPIED, TRANSMITTED OR DISCLOSED TO ANY THIRD PARTY OR UNAUTHORISED PERSON WITHOUT THE PRIOR WRITTEN PERMISSION OF GILLING DOD ARCHITECTS.

THIS DRAWING IS TO BE READ IN CONJUNCTION WITH ALL OTHER RELEVANT DRAWINGS PREPARED BY CONSULTANTS AND SUB-CONTRACTORS.

REPORT ANY DISCREPANCIES TO THE ARCHITECT OR REPRESENTATIVES THEREOF.

© ALL RIGHTS RESERVED. NO PART OF THIS DRAWING MAY BE REPRODUCED OR TRANSMITTED IN ANY FORM OR BY ANY MEANS WITHOUT THE WRITTEN PERMISSIONS OF THE COPYRIGHT HOLDER

ONCE PRINTED AND DISTRIBUTED THIS DOCUMENT IS ASSUMED UNCONTROLLED

DO NOT SCALE FROM THIS DRAWING. WORK ONLY TO PRINTED DIMENSIONS.

2 0 2 4 6 8 10
SCALE 1: 200 m

KEY PLAN:



Material Key

- Main Facing Cladding
  Fibre Cement Panels
  Colour - to match existing
- Feature Facing Cladding 1
  Metal rainscreen cladding system
  Colour - to match existing adjacent
- Feature Facing Cladding 2
  Fibre Cement cladding system
  Colour - to match existing adjacent
- Roof Level Screen
  Metal Louvre Planel
  Colour - to match existing
- Plant Room Cladding
  Microrib panel system
  Colour - to match existing
- Denotes Windows to be removed and infilled with matching cladding
- Denotes area of proposed extension
- * Windows to be refurbished as part of proposed works.
  Specification - to match existing

Rev	By	Description	Date
P03	SK	Planning Issue Amendment	08/08/23
P02	SK	Planning Issue	27/01/23
P01	SK	Draft Planning Issue	20/01/23

gilling dod architects
The Cruck Barn, Duxbury Park, Chorley, Lancashire. PR7 4AT
t: 01257 260070 f: 01257 260071

Client Name:
The Christie NHS Foundation Trust

Site Name:
The Christie, Wilmslow Road, Manchester

Project Name:
TIF Wards

Drawing Title:
Proposed South, East & West Elevation

Project No:	Sheet Size:	Scale:	
8283-002	A1	As indicated	
Drawn by:	Checked by:	Approved by:	Revision:
SK	CLS	NW	P03
Suitability:			Status:
For Stage Approval			S4

Drawing Number:
Project Code / Originator / Volume / Level / Type / Discipline / System-Number
CHRCCW-GDA-V4-ZZ-DR-A-**9904**