
Notes

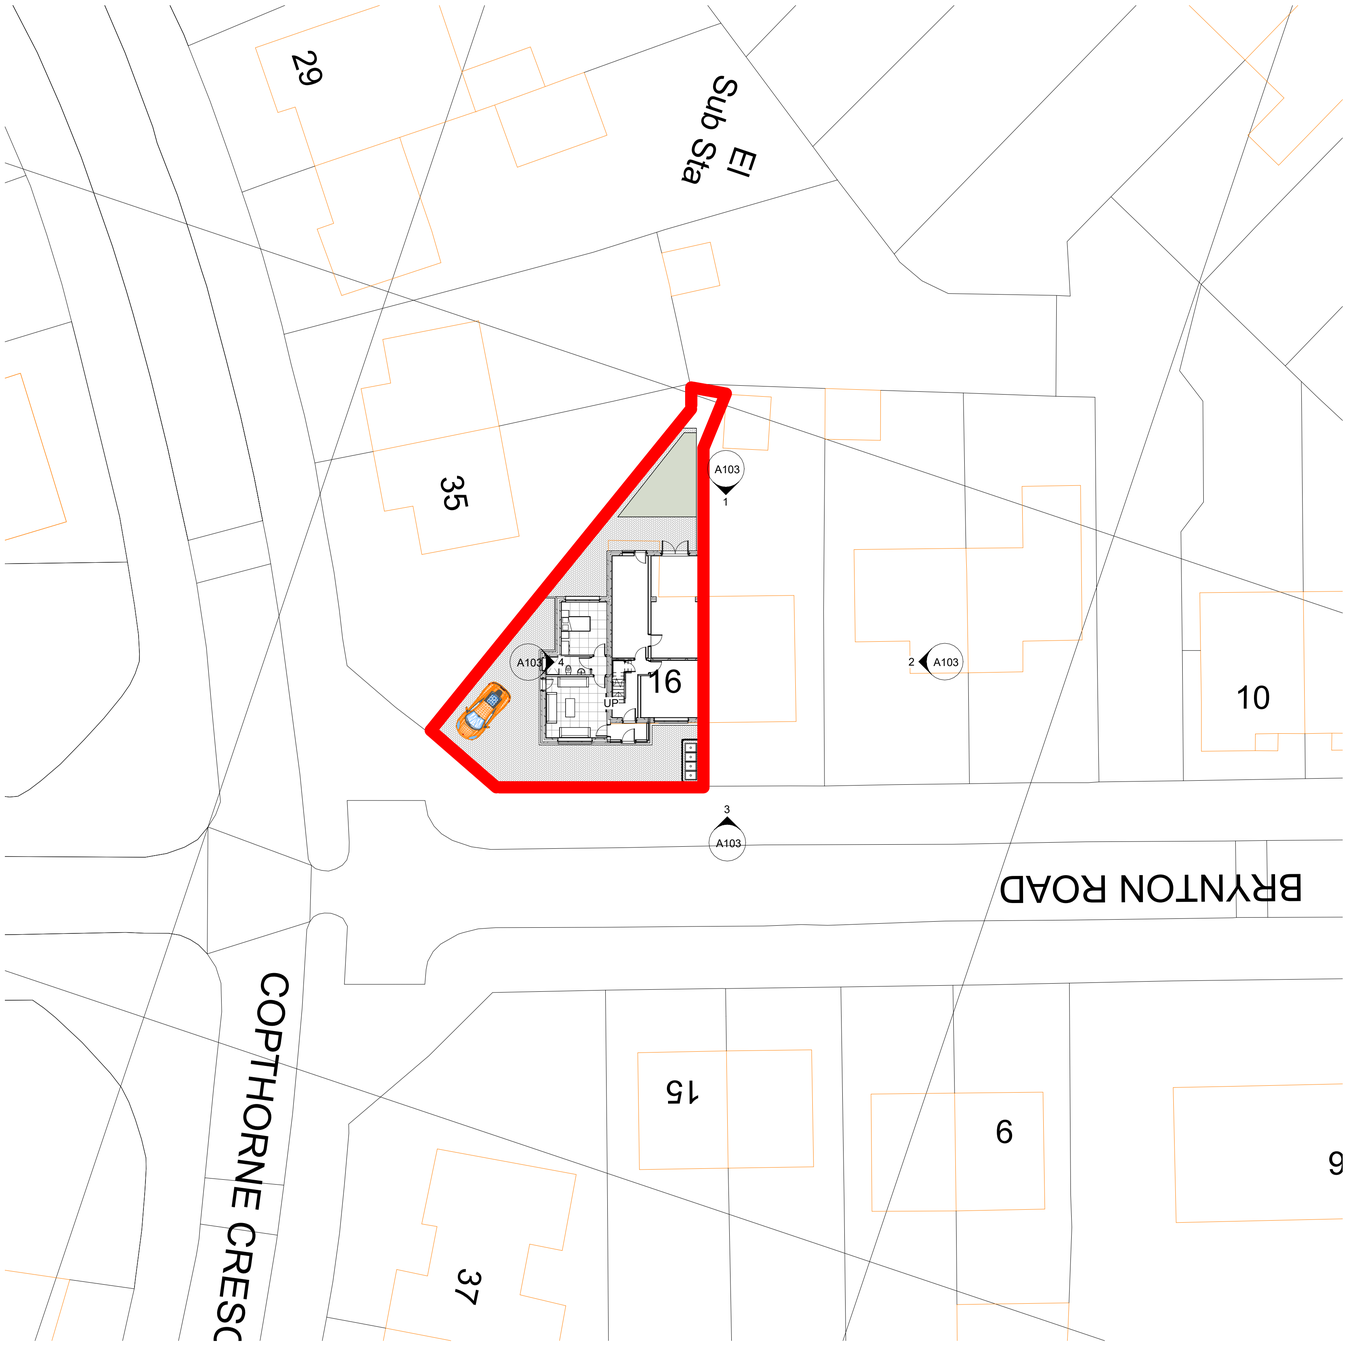

2 SITE PLAN
1 : 200



1 LOCATION PLAN
1 : 1250

RED LINE INDICATING SITE BOUNDARY
16 BRYNTON ROAD, MANCHESTER ROD, M13 0RB

Rev	Description	Date	Dr by	App by
original by: NK		date created: 07/08/21		approved by: NK

NK Architectural
Enquiries@nkarchitectural.co.uk
: 0161 818 4727
www.NKARCHITECTURAL.co.uk
19 HEXAGON CLOSE, MANCHESTER, M9 8RN

client name: MR A ALI

project: 16 BRYNTON ROAD, MANCHESTER ROD, M13 0RB, SIDE DOUBLE STOREY EXTENSION

drawing: SITE AND LOCATION PLAN

computer file: C:\Users\nkhan\Dropbox\NKARC\16 BRYNTON ROAD\16 BRYNTON ROAD.rvt

plot date:

project number: 2021.0042.2247

scale: As indicated @A1

drawing number: A105

rev:

issue status:

This drawing is to be read in conjunction with all related drawings. All dimensions must be checked and verified on site before commencing any work or producing shop drawings. The originator should be notified immediately of any discrepancy.
This drawing is copyright and remains the property of NK Architectural.