
NOTES ©

This drawing to be read in accordance with the specification/Bills of Quantities and related drawings.
No Dimensions to be scaled from this drawing. All stated dimensions to be verified on site and the designer notified of any discrepancies.

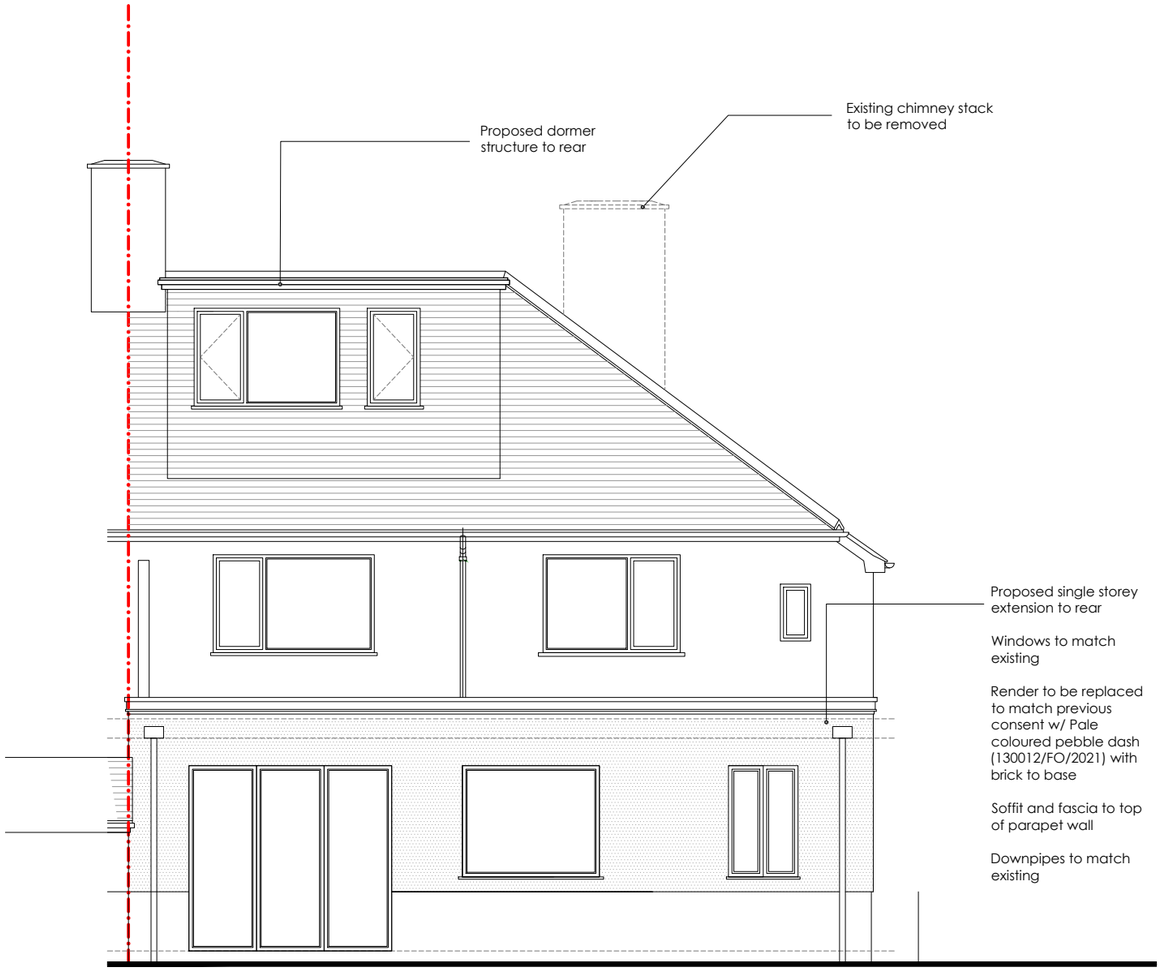

PROPOSED rear elevation (east)

0 Metres 0.5 0.75 1.0
0.125
Scale 1:50

N

FOR PLANNING

Project

36 MEADOW BANK
CHORLTON
MANCHESTER
M21 8EE

Title

PROPOSED REAR ELEVATION

Scale	Date
1:50 @ A3	SEPTEMBER 2023
Drawn	Checked
SB	-
Drawing Number	Revision
7029_PL10	A

SMASHBOX
97 Alderley Road | Wilmslow | Cheshire | SK9 1PT
ARCHITECTURE DESIGN PLANNING
T. 01625 466 557 E. hello@smashboxarchitecture.com
www.smashboxarchitecture.com