Scale 1:50

0 1 2 3 4 5

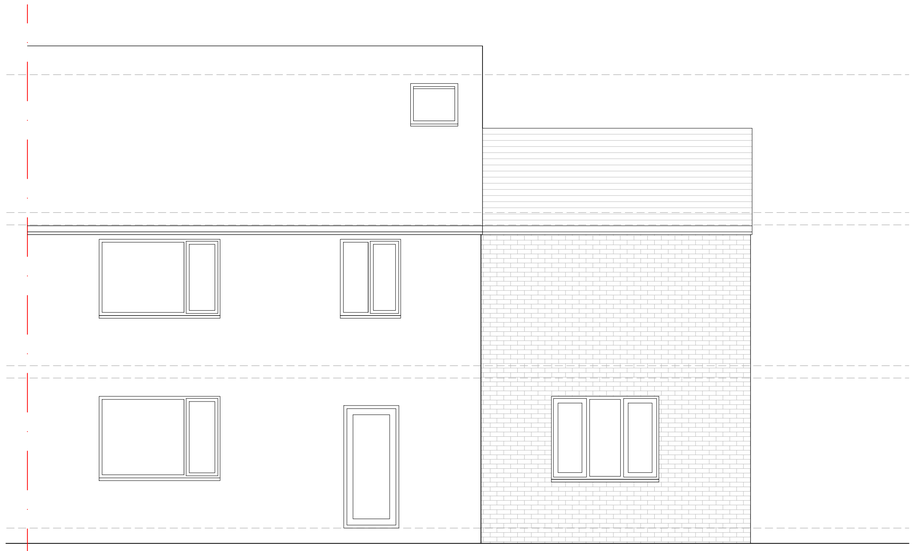

Proposed Front Elevation

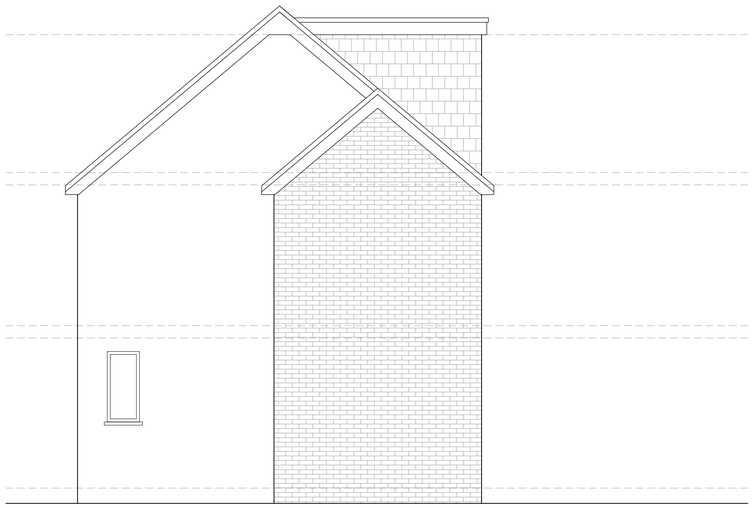

Proposed Side Elevation

Proposed Rear Elevation

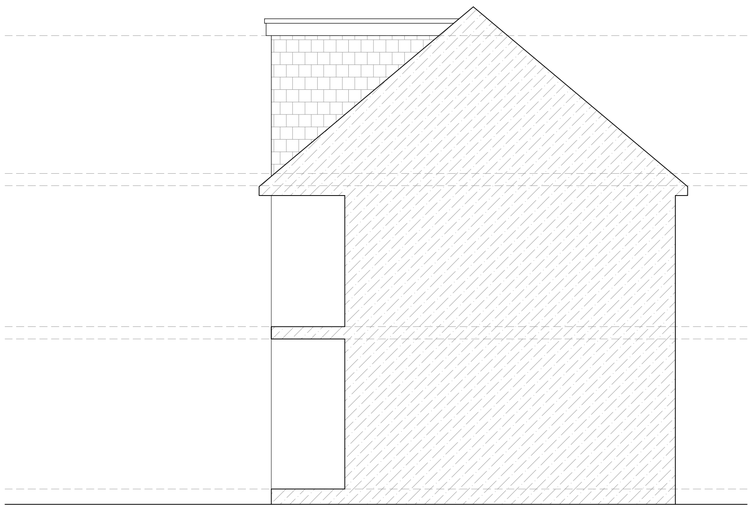

Proposed Side Elevation

project

19 Cadnam Drive
Wythenshawe
M22 5AT

scale
1:50@A1
1:100@A3

drawn by
klh

drawing number
KH847-102

revision	description	date
-	-	31.10.2023
A	updated to flat roof option (for both levels)	07.11.2023

Proposed Elevations

kieranhibbs*architecture*
27 Pioneer Road
Macclesfield
SK11 7ZB

kieranhibbs@gmail.com
Mobile: 07584049322

kieranhibbs*architecture*