

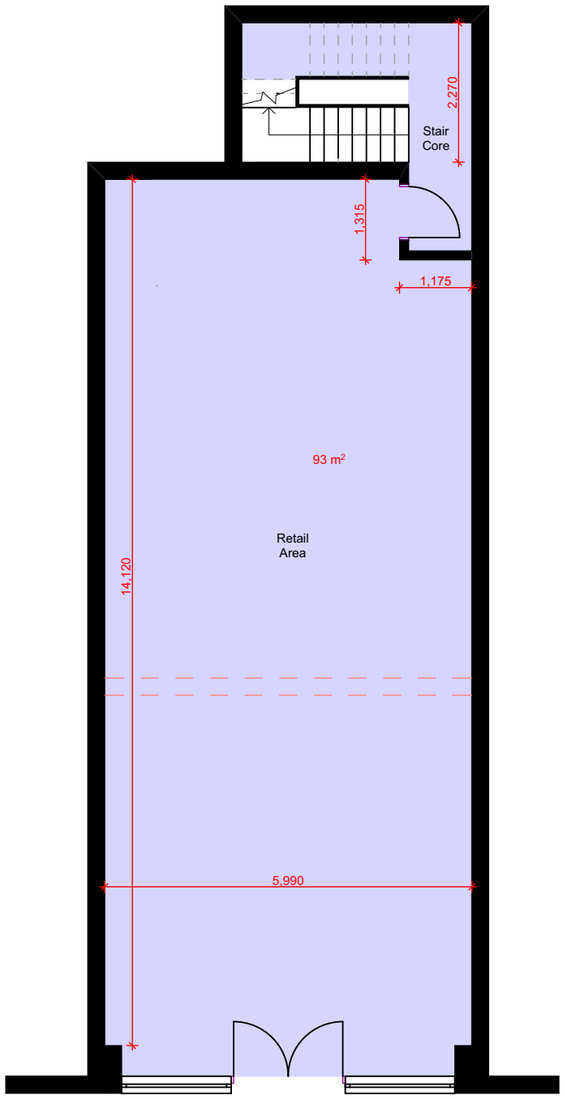


EXISTING GA GROUND FLOOR PLAN

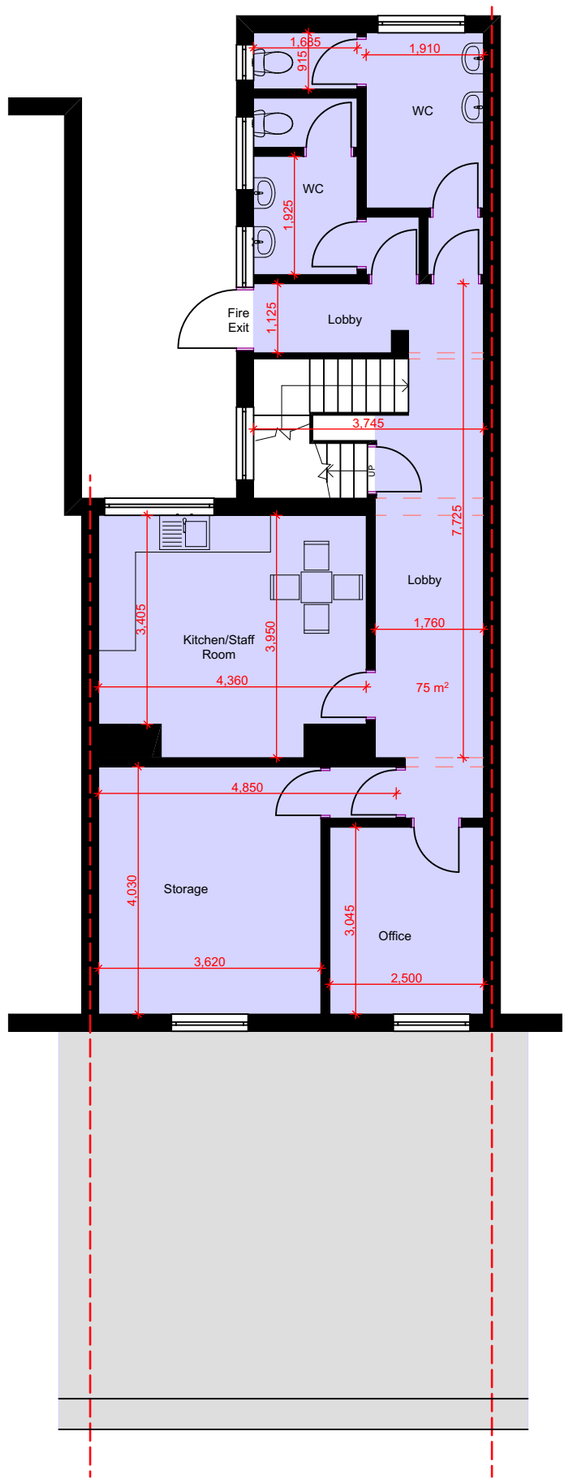

EXISTING GA FIRST FLOOR PLAN (UNCHANGED)

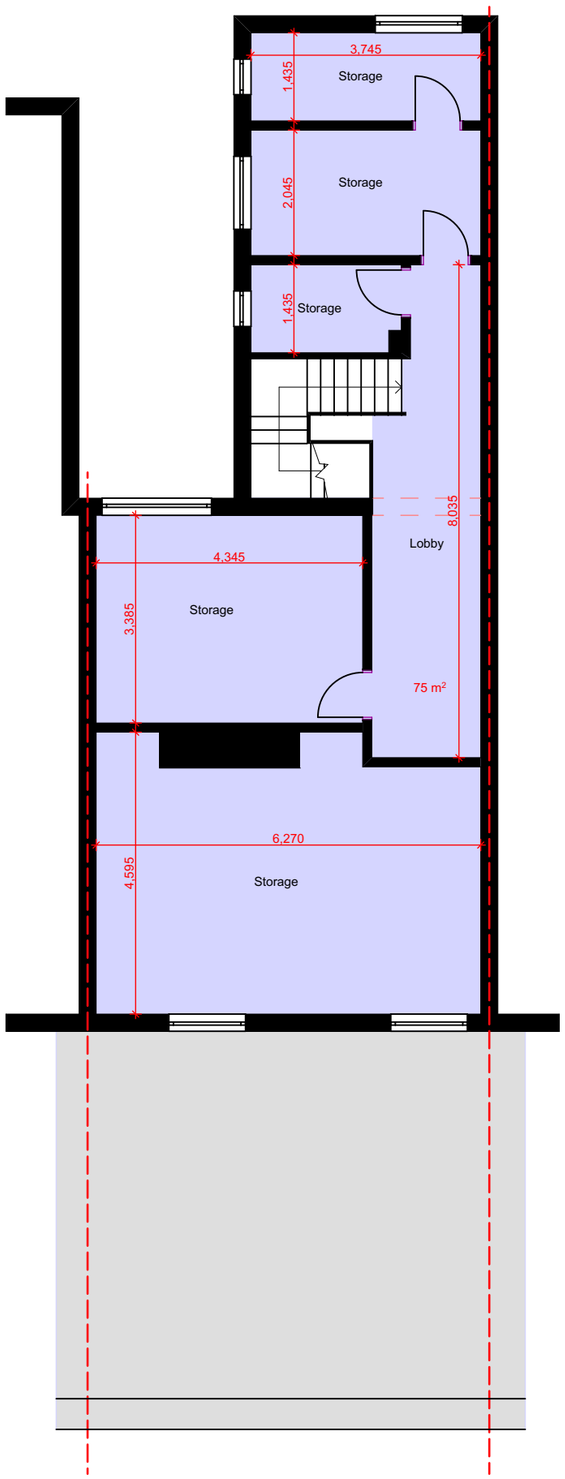

EXISTING GA SECOND FLOOR PLAN (UNCHANGED)

notes

This drawing is subject to a detailed building and site survey, therefore no guarantee of its accuracy can be given.
This drawing has been draughted in accordance with the clients design requirements.
All areas are approximate and are subject to a detailed building and site survey and further design development.
All dimensions should be checked prior to commencement of construction on site. Measurements should not be taken off the drawing.

All dimensions shown are in millimetres (mm).

PL0 Planning Issue 17.10.23

revisions

NADA Architects Ltd
169 Kingsway
Burnage
Manchester
M19 2ND
Mob: 07974 735527
E: ahmed@nadaarchitects.com
W: www.nadaarchitects.com

PLANNING

D - design PL - planning PT - pre-tender
T - tender P - preliminary
C - construction R - record

IFRAZ NABI

CHANGE OF USE
62 BURY OLD ROAD, MANCHESTER, M8 5BN

EXISTING GA FLOOR PLANS

scale	date	drawn	checked
1:100 @ A3	17.10.23	MI	AC

job no	(category) dwg no	revision
23-1179	(03)001	PL0

Drawing measurements shall not be obtained by scaling. Verify all dims prior to construction. Immediately report any discrepancies on this drawing to Architect. This drawing shall be read in conjunction with associated specifications and related consultant's documents.