
0 1 2m

SCALE 1:50

EXISTING FIRST FLOOR

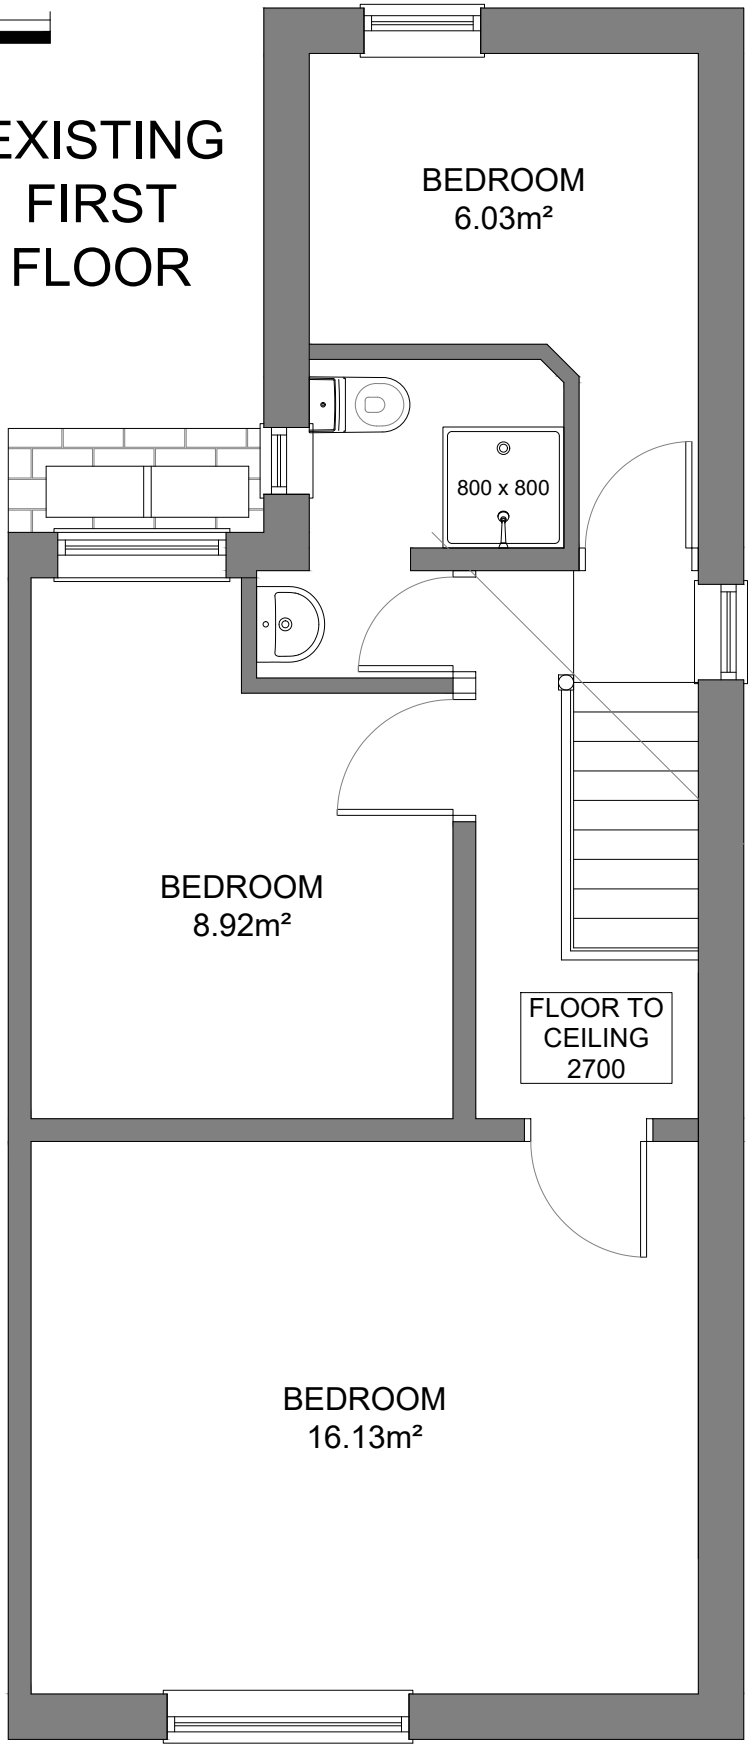

REV	DESCRIPTION	BY	DATE
A	FIRST ISSUE	IGS	15.10.23

Phoenix Architectural Services

PROJECT/TITLE PROPOSED LOFT CONVERSION 5 HALL GROVE, RUSHOLME EXISTING FIRST FLOOR PLAN		DRAWN I STEVENSON	DRG No. 02
		DATE 15.10.23	
CLIENT PARKWOOD CARE		SCALE 1:50 (A4)	AMENDMENT A