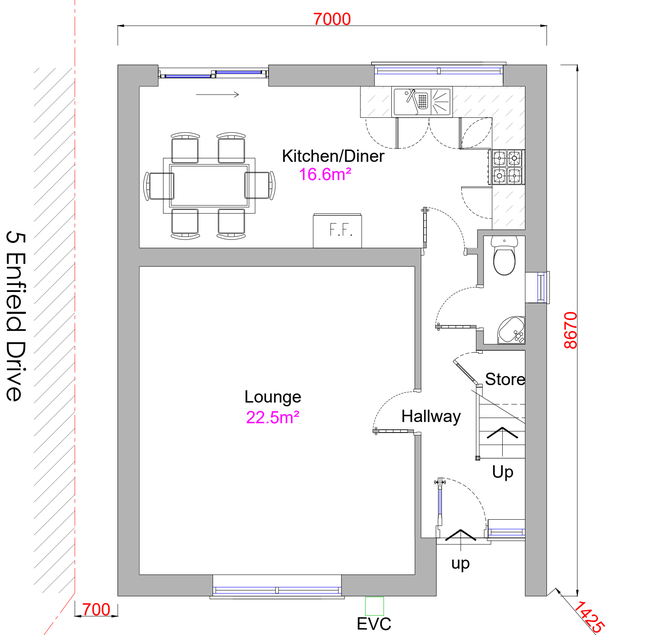

Proposed Ground Floor Plan

Scale 1:50

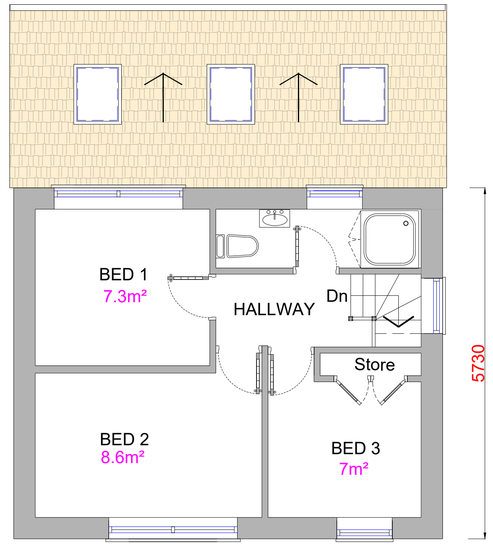

Proposed First Floor Plan

Scale 1:50

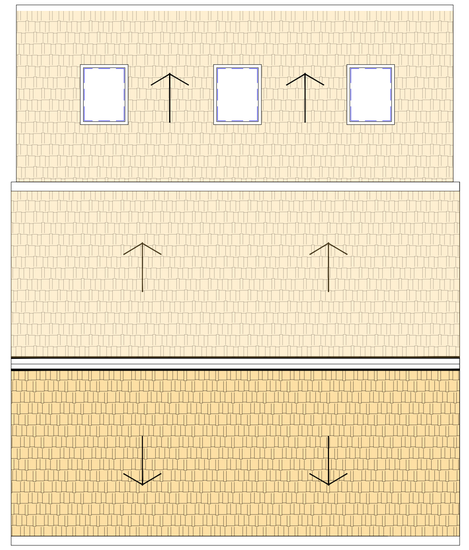

Proposed First Floor Plan

Scale 1:50

GENERAL NOTES

1. The contractor must check the site and the approved drawings before commencing the works and must take any working measurements as necessary and any discrepancy must be reported to the client.
2. Work shall comply with any current relevant BS/codes of practices and confirm to the Building Regulations including the latest amendment. The contractor is responsible for setting out the works.
3. This drawing is copyright to AT A. design and should only be reproduced with their express permission,

KEY

Boundary

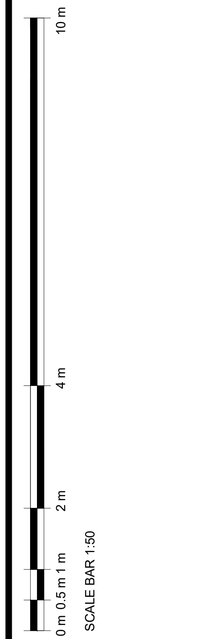

Site Address

7 Enfield Drive
Clayton
Manchester
M11 4HP

Project

Erection of One Dewelling

Drawing No.

PP87B(2)23

Drawing statues

Planning Permission

SCALE

1:50 @ A1

PAPER SIZE

A1

DATE

27.11.2023

DRAWN BY

AT

AT A. Design
12 Hastings Gardens
Stockport
SK5 8BF
ata_design@hotmail.com
07830039347