
ALL COPYRIGHT RESERVED BY ARCHITECT R.T LUCAS

NOTES:

1. Materials:

   See PL-11.

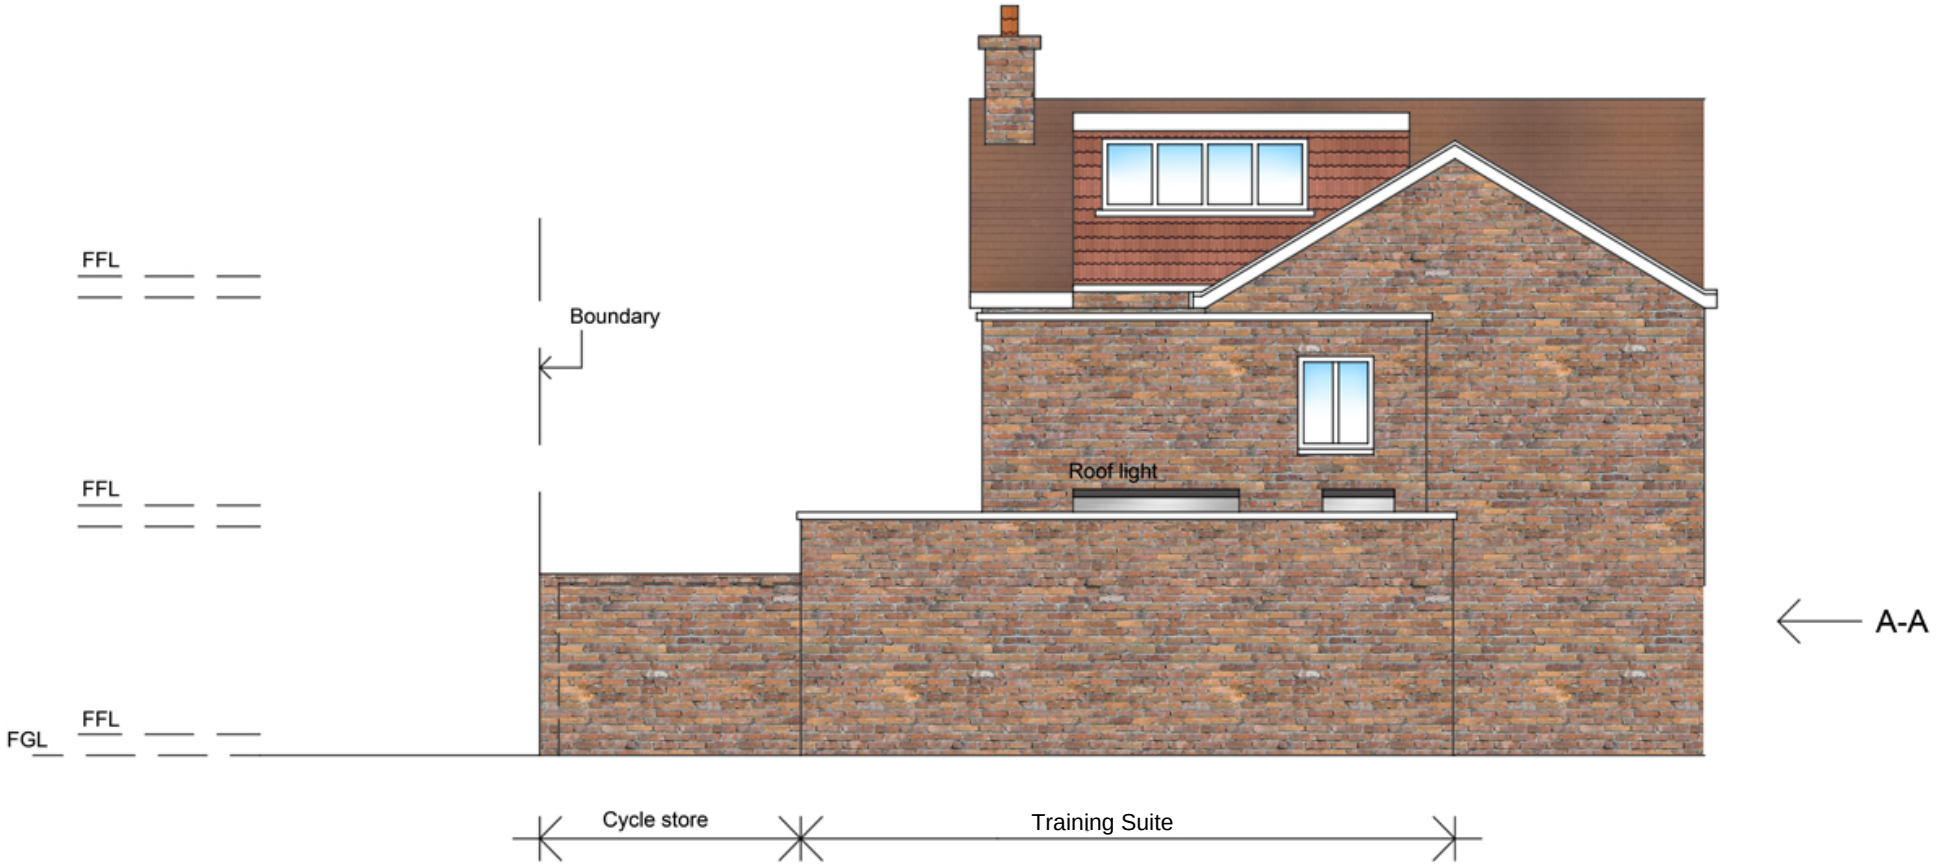

PROJECT	Care Home with Training Suite 376 Slade Lane M19 2BU
DRAWING	Rear Elevation - Colour Study
DRAWING NO.	PL-18
SCALE	1:100 at A4
REVISION	-

ARCHITECT

R.T. Lucas

Raven House
113 Fairfield Street
Manchester
M12 6EL

Tel: 0161-2737771