
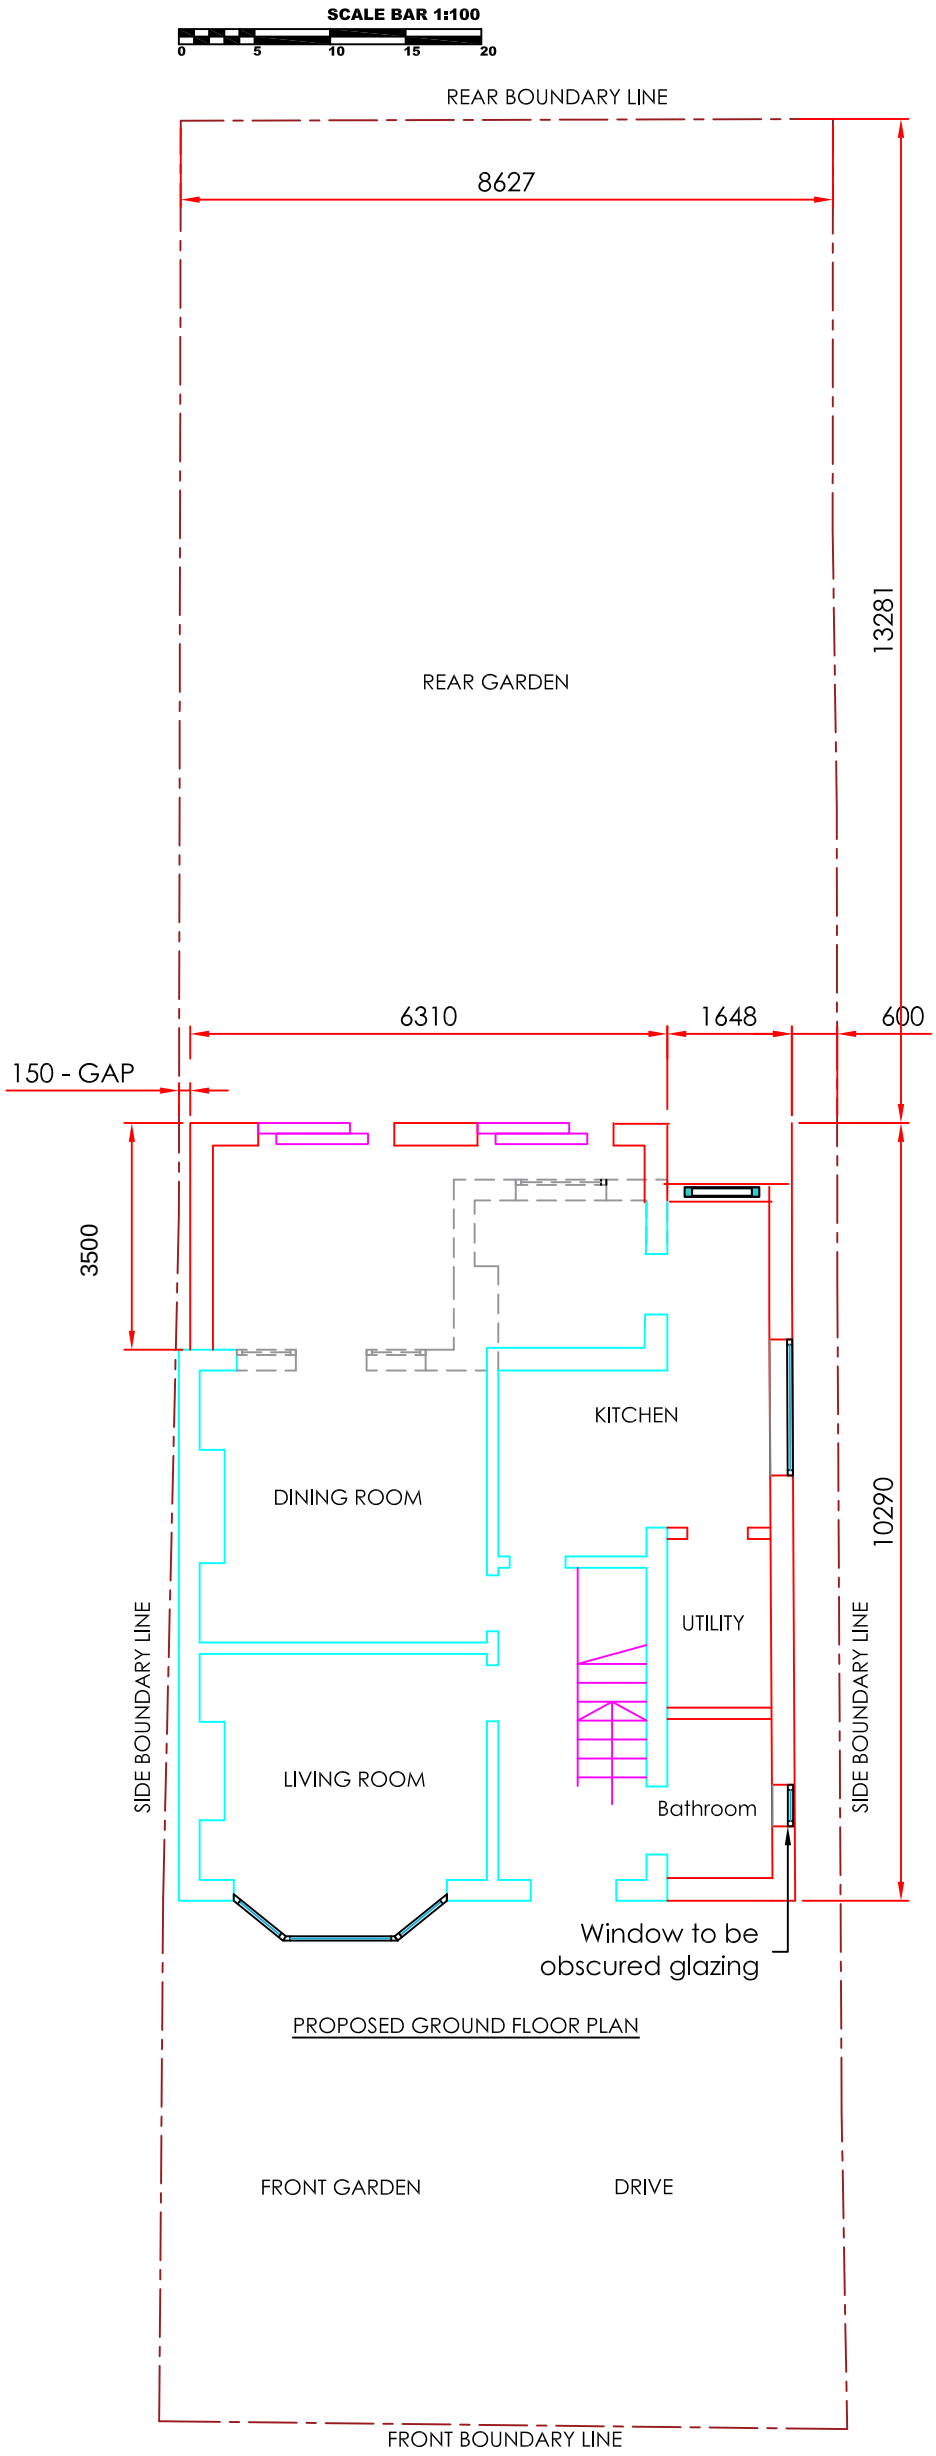



28 Whitebrook Road
Proposed Ground Floor Plan
Scale: 1:100 @ A3

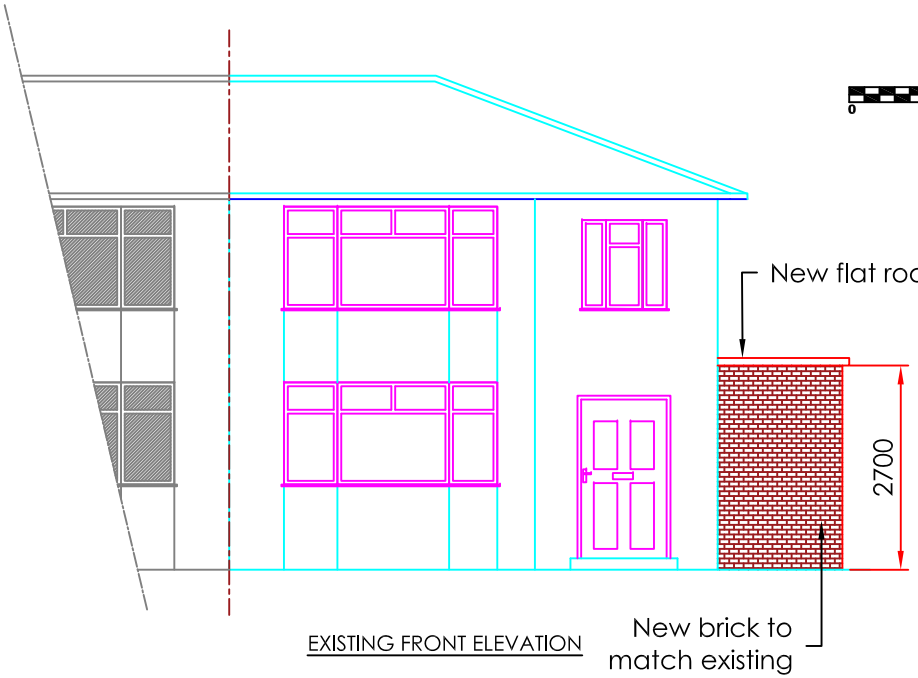


EXISTING FRONT ELEVATION

SCALE BAR 1:100


0 5 10 15 20

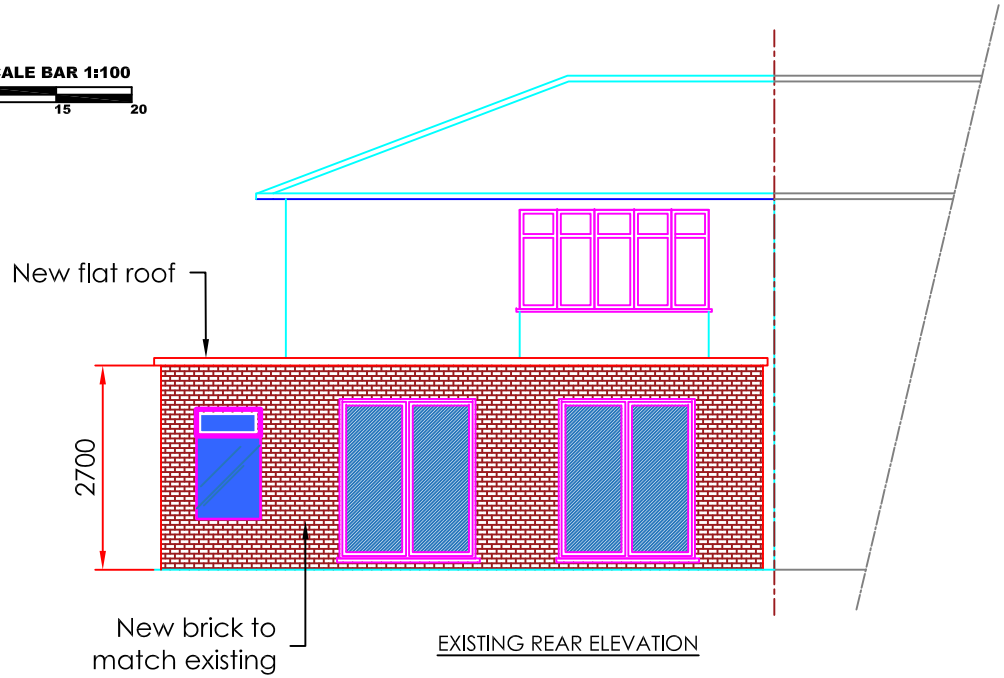

EXISTING REAR ELEVATION

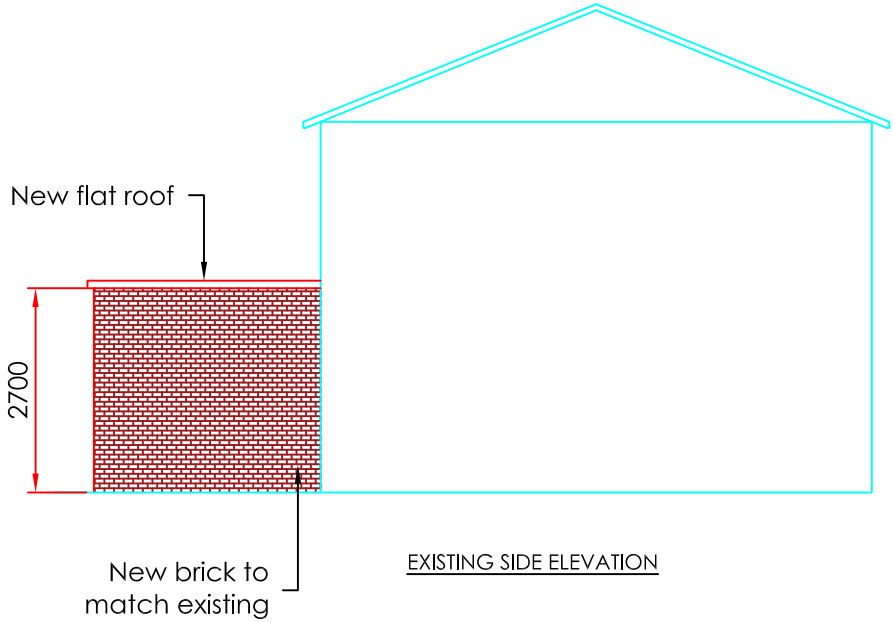

EXISTING SIDE ELEVATION

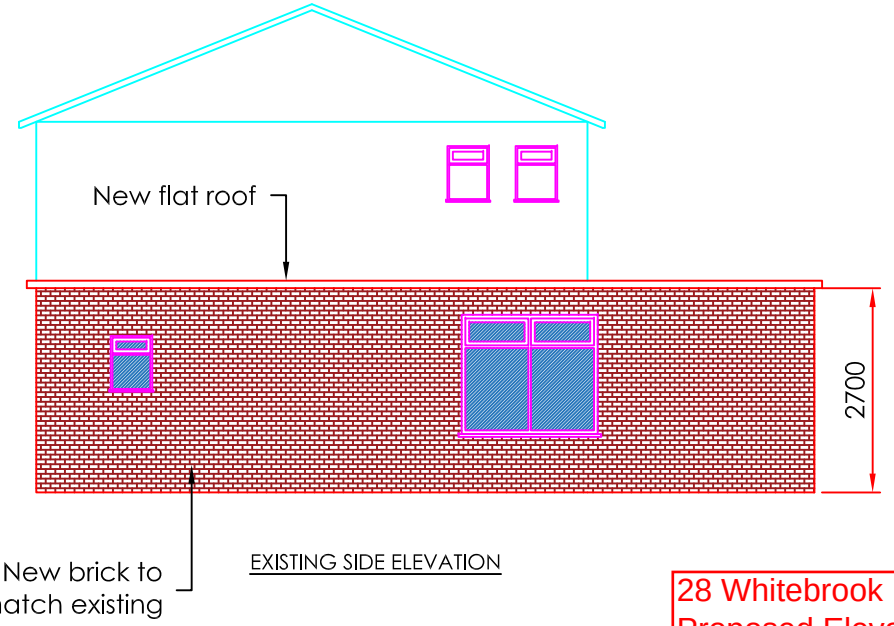

EXISTING SIDE ELEVATION

28 Whitebrook Road
Proposed Elevations
Scale: 1:100 @ A4