




EXISTING FRONT ELEVATION

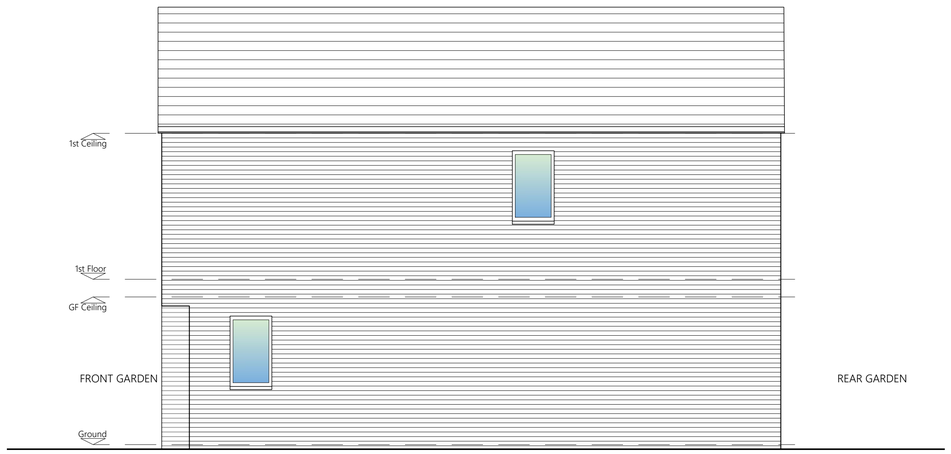

EXISTING SIDE ELEVATION

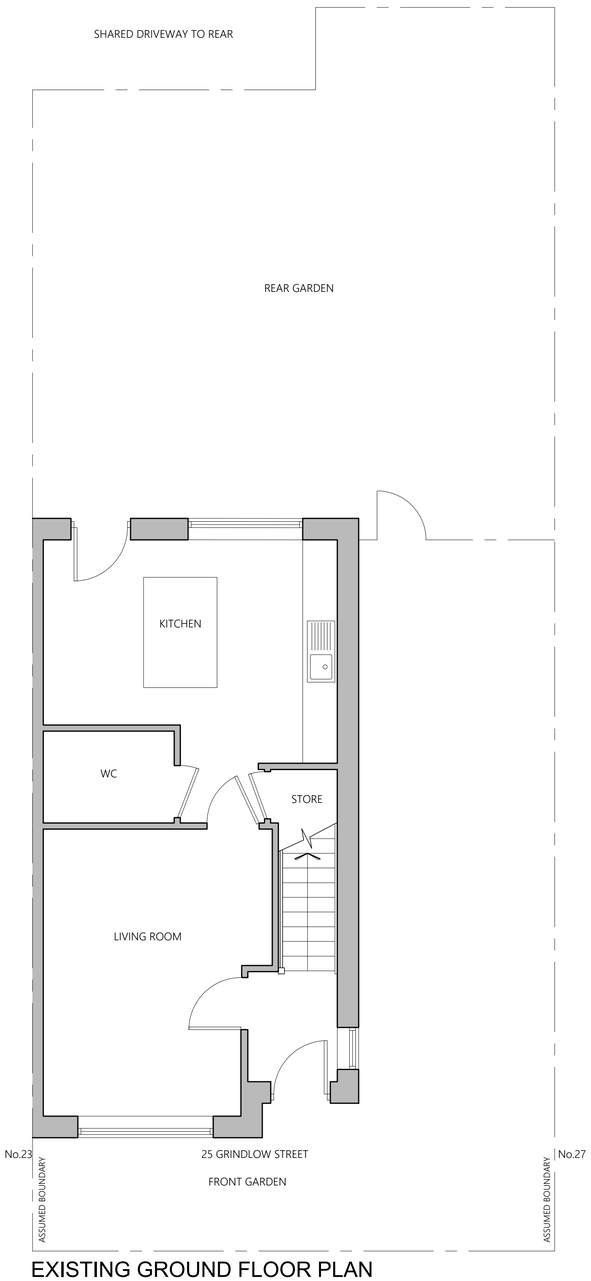


EXISTING GROUND FLOOR PLAN

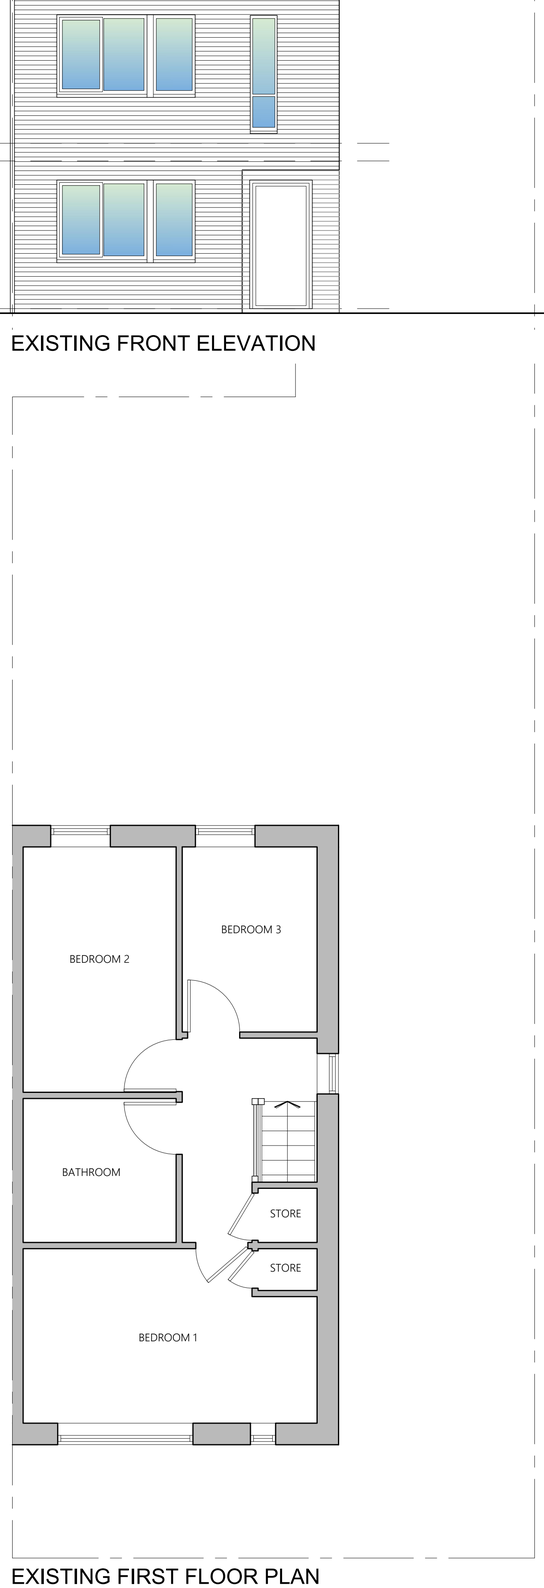

EXISTING FIRST FLOOR PLAN



EXISTING REAR ELEVATION

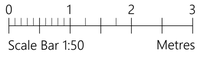

PROJECT	25 Grindlow Street Ardwick M13 0LA		
CLIENT	A Landa		
STATUS	Information		
DRAWING	Existing Plans & Elevations		
DWG No.	2318-02	REV	
SCALE	1:50@A1	DATE	May '23

AGB CAD SERVICES
website: www.agbcad.co.uk
email: info@agbcad.co.uk
telephone: 07912 090 125
DO NOT SCALE FROM THIS DRAWING