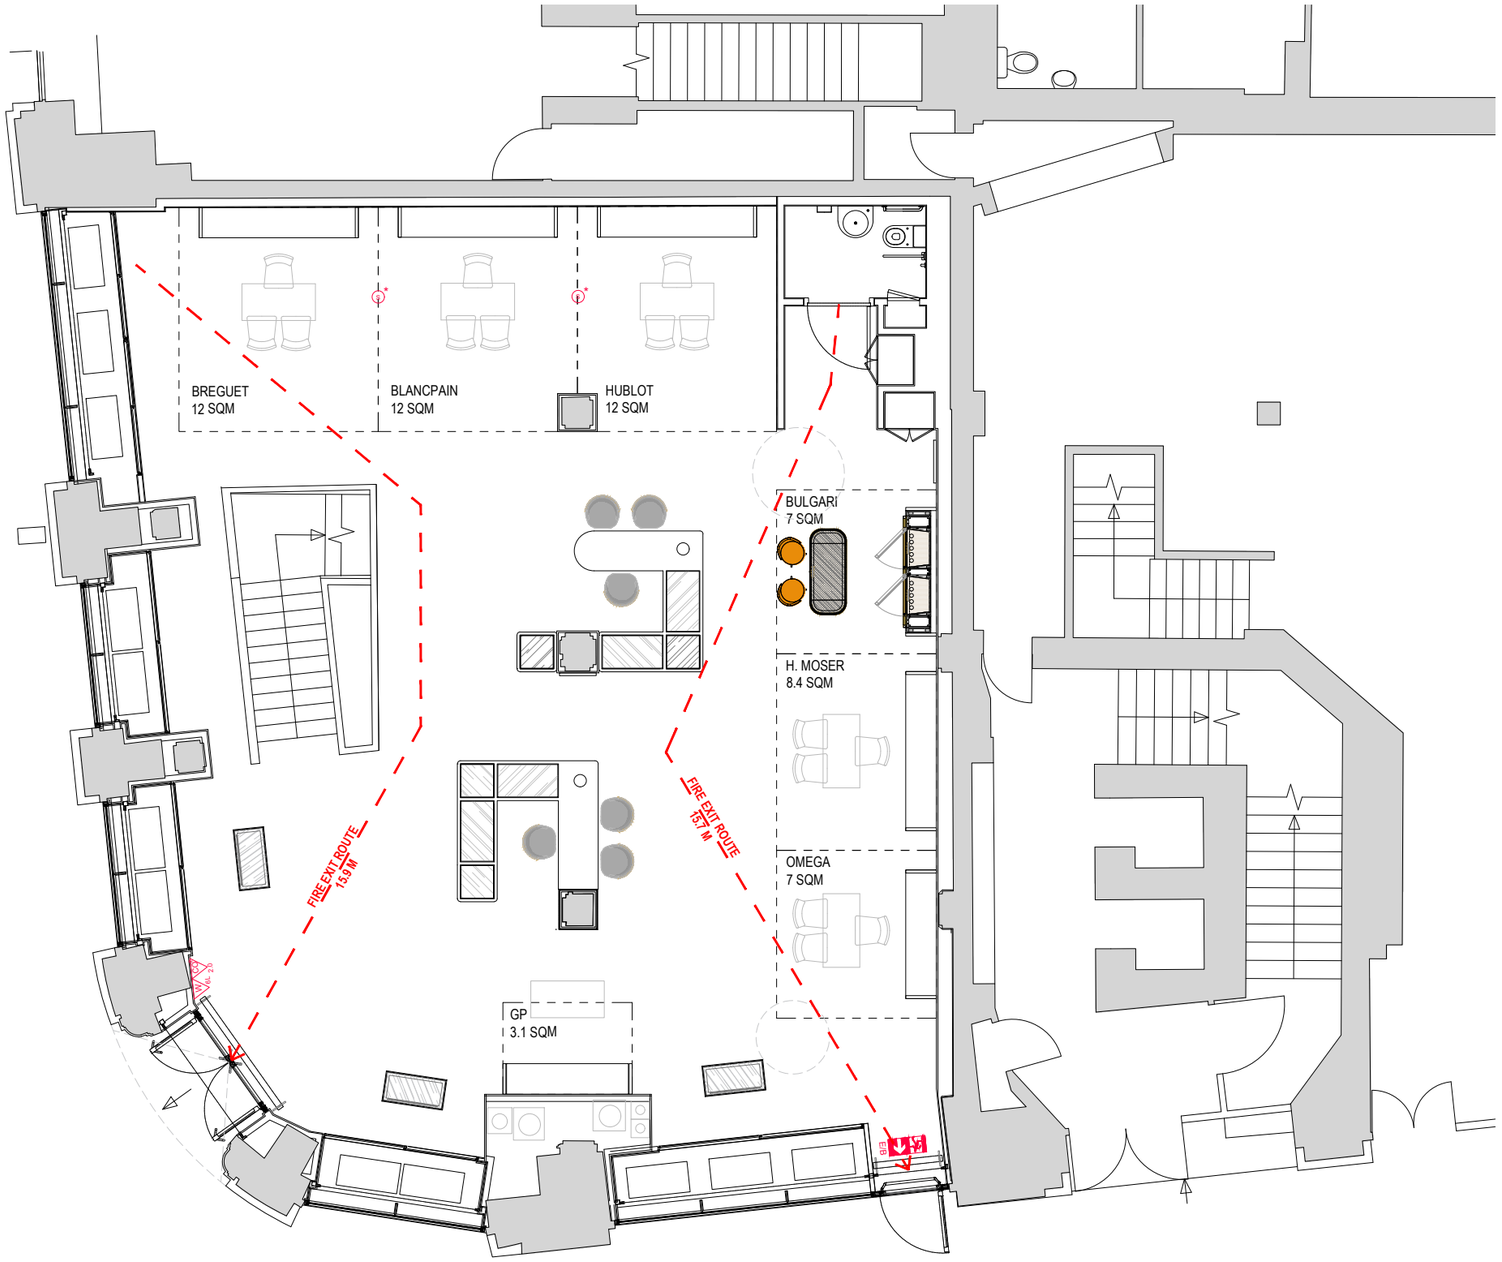


PROPOSED FIRE STRATEGY PLAN
scale 1:50

FIRE STRATEGY KEY

FIRE EXIT ROUTE
-M
FIRE ROUTE AND DISTANCE

CO2
2.0
C02 FIRE EXTINGUISHER

W
6L
WATER EXTINGUISHER

ILLUMINATED BLADE
FIRE EXIT SIGN

Fire Alarm

- Smoke Detector & Sounder Beacon Base
- Heat Detector & Sounder Beacon Base
- Wall Mounted VAD Sounder
- FAP — Fire Alarm Panel Installed at 1200mm to Center of Panel
- RE — Fire Condition Activated Relay
- Manual Call Point 1200mm AFFL to Underside

INDICATIVE FIRE ALARM LAYOUT SHOWN . FULL FIRE ALARM DETAILS AND SETTING OUT TBC.

SCALE 1:50
0 50 100 150

WOS MANCHESTER 2023

GENERAL NOTES

1. THIS DRAWING MUST NOT BE SCALED.
2. FOLLOWING COMMENCEMENT OF WORK ON SITE, ISSUED DRAWINGS AND DETAILS MAY BE SUBJECT TO CHANGE DUE TO SITE CONDITIONS OR CONTRACTOR DESIGN MODIFICATIONS.
3. ALL WORKS MUST BE CARRIED OUT TO THE SATISFACTION OF LOCAL AND STATUTORY AUTHORITIES, IN ACCORDANCE WITH CURRENT BUILDING REGULATIONS AND CODES OF PRACTICE.
4. ALL DIMENSIONS ARE TO BE VERIFIED WITH THE CONTRACTOR ON SITE PRIOR TO MANUFACTURE OR INSTALLATION.
5. QUADRANT DESIGN MUST BE INFORMED OF ANY AMENDMENTS TO THE DESIGN ON SITE.

MORE INFO — SCAN ME

SCAN THIS CODE TO ACCESS:
PROJECT SOW & SCHEDULES

REV.	DATE	UPDATE	BY
-	06.09.23	TENDER PACK ISSUE	CS

WORK STAGE: TECHNICAL DESIGN

CLIENT: WATCHES OF SWITZERLAND

PROJECT: WOS MANCHESTER
ROYAL EXCHANGE THEATRE
9-11 ST ANN'S SQUARE
MANCHESTER, M2 7EF

SHEET TITLE: PROPOSED FIRE STRATEGY PLAN

SCALE: AS SHOWN AT A1 — DRAWN BY: JL

SHEET NO: J002046-A2-04 — REVISION: -

QUADRANT DESIGN
58 KINGS ROAD,
READING,
RG1 3AA

(+44)0118 9591 581
hello@quadrantdesign.co.uk
www.quadrantdesign.co.uk

INTERIOR ARCHITECTURE & DESIGN