



Contextual Elevation 1 - Plymouth Grove

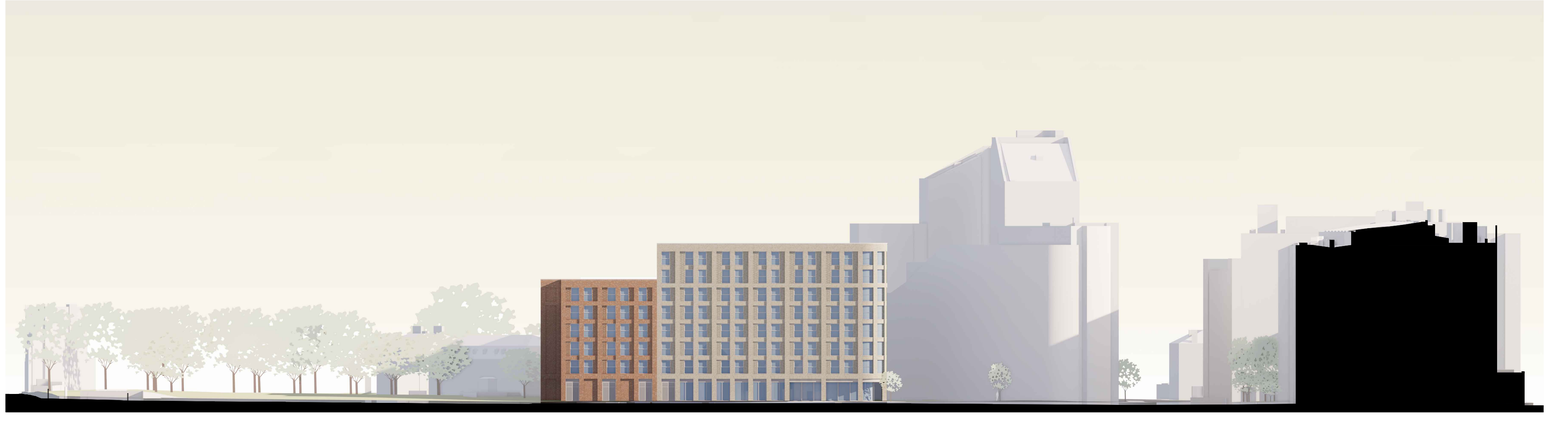

Contextual Elevation 2 - Dryden Street

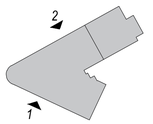

Contextual Elevations Key

Materials



Facing Brick:
Light Buff Mix



Facing Brick:
Multi Red



Negative Flemish:
Light Buff



Negative Flemish:
Red



Stacked Brickwork:
Light Buff



Stacked Brickwork:
Red

Anodised Banding:
Light Grey



Anodised Banding:
Light Red



Perforated Panel:
Light Grey

GENERAL NOTES:

DAY Architectural Ltd accepts no responsibility for any costs, losses or claims whatsoever arising from these drawings, specifications and related documents unless there is full compliance with the Client or any unauthorised user of the following:

1 All boundaries, dimensions and levels are to be checked on site before construction and any discrepancies reported to the Architect / Designer.

2 Partial Service: Any discrepancies with site or other information is to be advised to the Architect / Designer and direction and or approval is to be sought before the implementation of the detail.
3 Block and site plans are reproduced under license from the Ordnance Survey.
4 Do not scale this drawing.
5 For the purpose of coordination, all relevant parties must check this information prior to implementation and report any discrepancies to the Architect / Designer.

REV	DESCRIPTION	DATE	REV BY	CHKD BY
A	Issued for Planning	02.10.23	JRB	NOD

CLIENT
Plymouth Grove Property Developments Ltd

PROJECT
The Residence at Plymouth Grove, Ardwick

DRAWING
Proposed Contextual Elevations

SCALE	DATE ISSUED
1:500 @A1	02.10.23

PROJECT	DRAWN BY	CHECKED BY
1441-22	JRB	NOD

ORIGIN	VOLUME	LEVEL	TYPE	ROLE	NUMBER	REVISION
DAY	XX	XX	DR	A	04-1002	A

DRAWING STATUS
PLANNING

Information contained on this drawing is the sole copyright of DAY Architectural Ltd. and is not to be reproduced without their permission.

DAY

DAY Architectural Ltd.
Studio 1, Lancaster Buildings
77 Deansgate, Manchester, M3
2BW

T: 0161 834 9703
W:www.day-architectural.com