

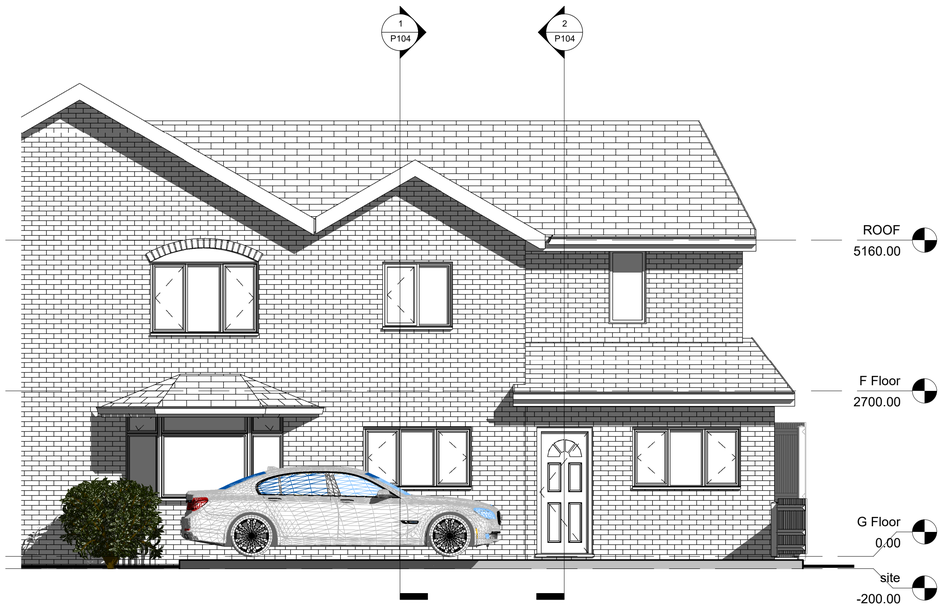


1 Front (Main) Elevation
1 : 50

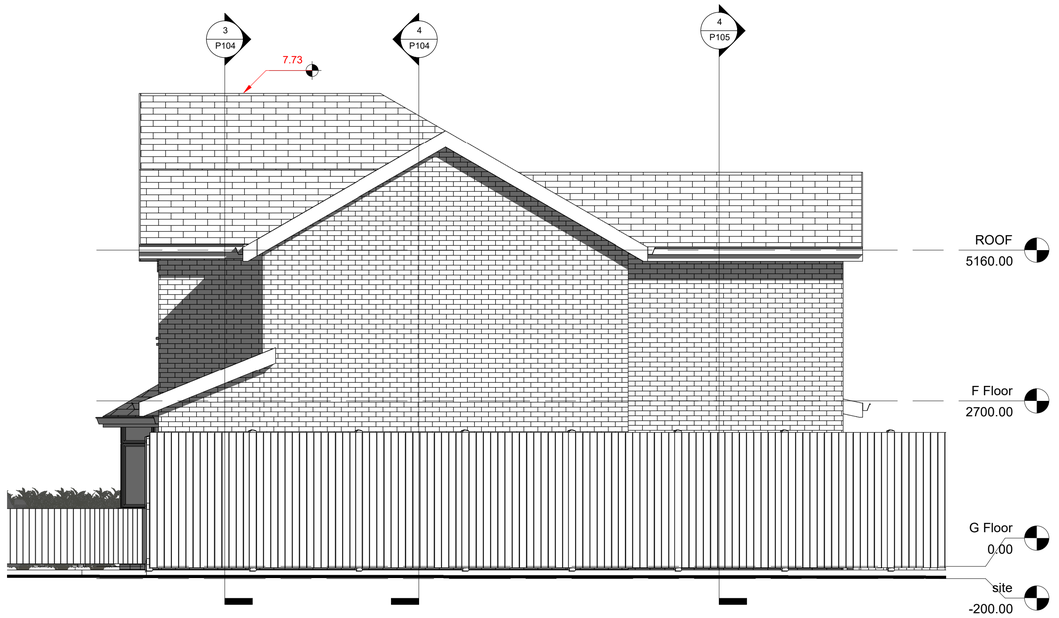

3 Right Side Elevation
1 : 50

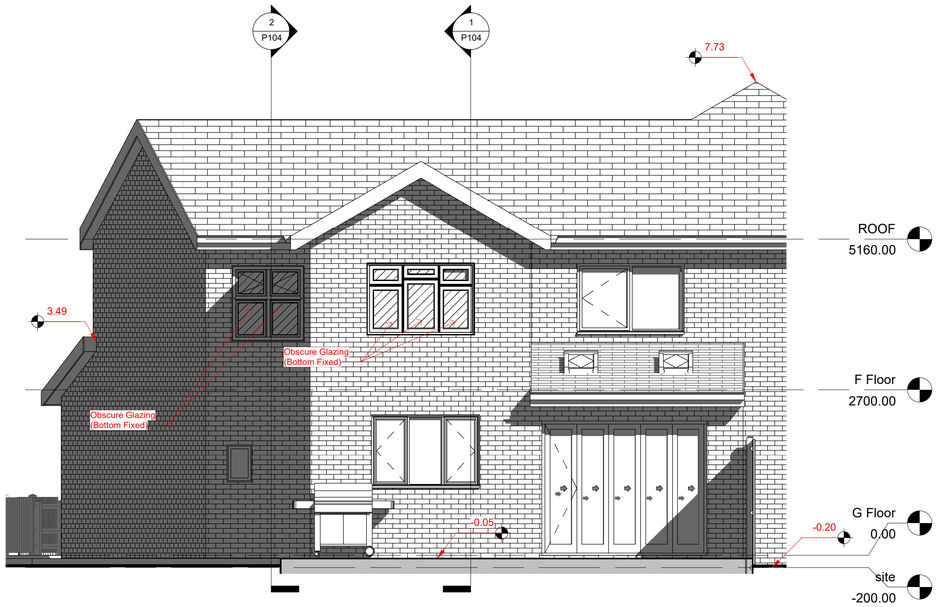

2 Rear Elevation
1 : 50

See Sections

NOTES

Copyright in this drawing remains with AECDesign. Do not scale from this drawing, work to figured dimensions. Check all dimensions on-site. In the event of any discrepancy, please refer query to AECDesign.

No.	Description	Date
1	Dropped kerb for vehivle access added.	16/09/22
2	Obscure glazing added to Rear and Right windows on 1st Floor	28/09/22
3	Conversion of FF Toilet & Utility to Bedroom	25/09/23

Revision

AEC DESIGN
ARCHITECTURE ENGINEERING & CONSTRUCTION
Committement to Design Excellence

Contact:
Tel: 07424723798
Email: aecdesign.co.uk@outlook.com
www.aecdesign.co.uk

Project Name
House Front, Side and Rear Ground and First Floor Extension

Project No.	AECD_M20 1BU_2022_0001		
Drawing No.	M201BU_2022_P105_01		
Date	25/09/23	Drawn-by	AECDesign
Status	Proposal	Checked by	AECDesign
Sheet Size	A1	Approved by	AECDesign

Sheet Name
Front, Rear, Right Side Elevations and Section EE (Obscure Glazing Added)

Scale 1 : 50

Client Name Khaled Muwahed


Project Address
479 Princess Road Manchester M20 1BU

Sheet No.
P105

Filename: 25/09/2023 15:29:51



1 Right Side Elevation (Angled)
1 : 50

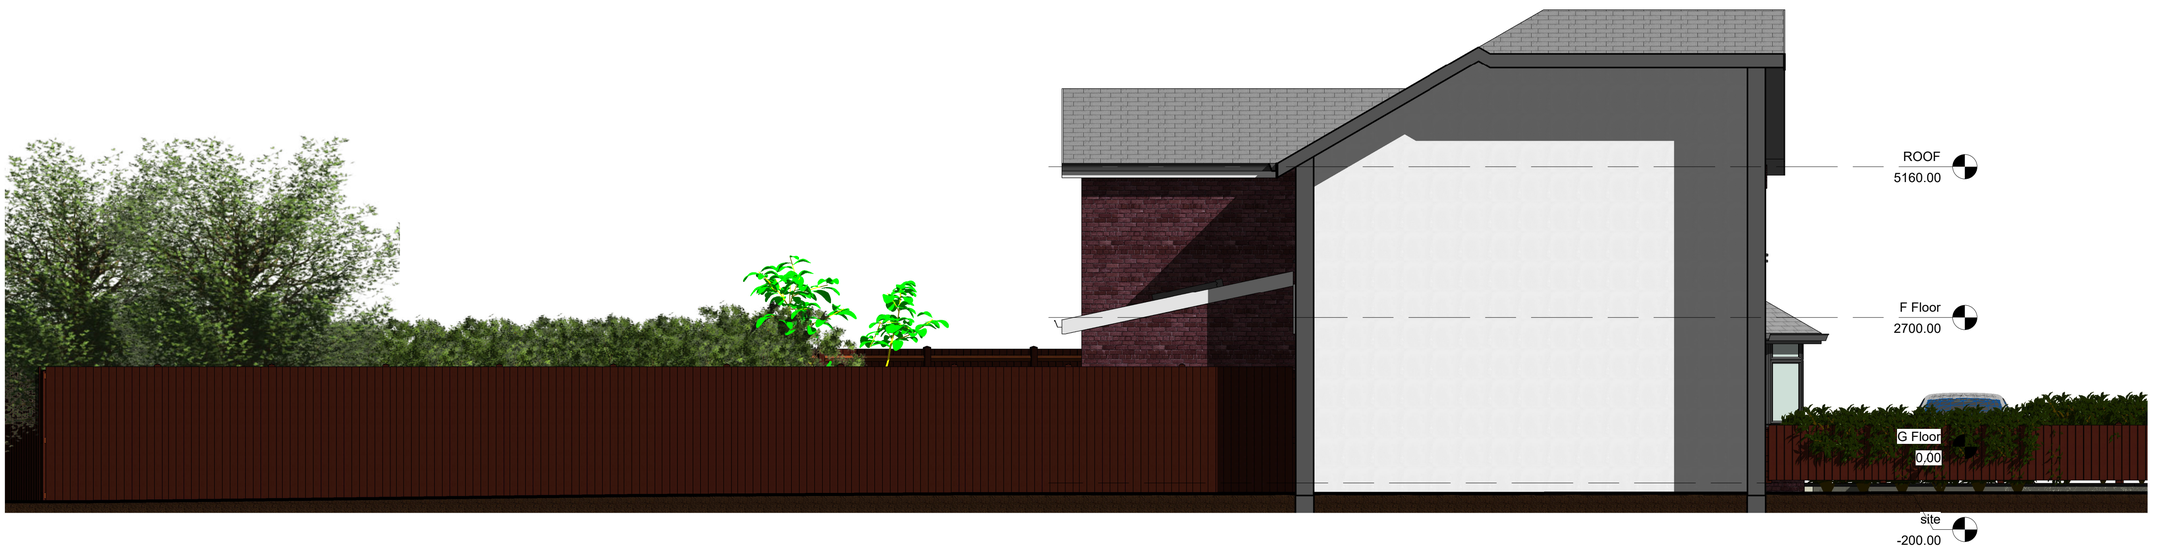

2 Left Side Elevation
1 : 50

NOTES

Copyright in this drawing remains with AECDesign. Do not scale from this drawing, work to figured dimensions. Check all dimensions on-site. In the event of any discrepancy, please refer query to AECDesign.

No.	Description	Date
1	Dropped kerb for vehivle access added.	16/09/22
2	Obscure glazing added to Rear and Right windows on 1st Floor	28/09/22
3	Conversion of FF Toilet & Utility to Bedroom	25/09/23

Revision

AEC DESIGN
ARCHITECTURE ENGINEERING & CONSTRUCTION
Committement to Design Excellence

Contact:
Tel: 07424723798
Email: aecdesign.co.uk@outlook.com
www.aecdesign.co.uk

Project Name
House Front, Side and Rear Ground and First Floor Extension

Project No.	**AECD_M20 1BU_2022_0001**		
Drawing No.	**M201BU_2022_P106_01**		
Date	**25/09/23**	Drawn-by	**AECDesign**
Status	**Proposal**	Checked by	**AECDesign**
Sheet Size	**A1**	Approved by	**AECDesign**

Sheet Name
Side Elevations (Obscure Glazing Added)

Scale **1 : 50**

Client Name **Khaled Muwahed**

Project Address
479 Princess Road
Manchester
M20 1BU

Sheet No.
P106

File name: 27/09/2023 15:31:48