
0m 1m 2m 3m 4m 5m

VISUAL SCALE 1:100 @ A3

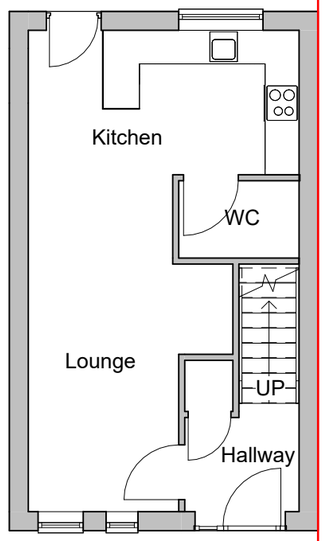


Ex Ground Floor
1 : 100



Ex Front Elevation
1 : 100



Ex RHS Elevation
1 : 100

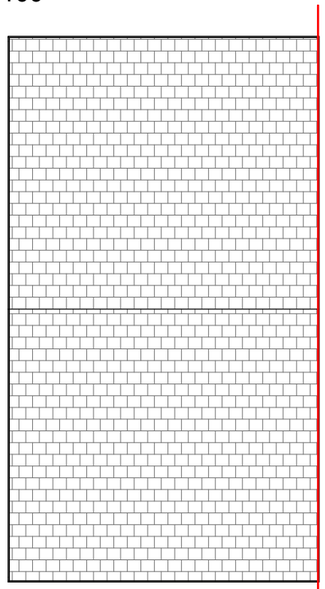

Ex Roof Plan
1 : 100



Ex Rear Elevation
1 : 100

Ex LHS Elevation
1 : 100

THIS DRAWING IS THE COPYRIGHT OF MD DESIGN CONSULTANCY. DO NOT SCALE FROM THESE DRAWINGS. ALL LEVELS/DIMENSIONS TO BE CHECKED ON SITE PRIOR TO WORKS COMMENCING. REPORT ALL DISCREPANCIES TO CLIENT/DESIGNER.

MD DESIGN
CONSULTANCY
07728417797
dabeer@mddesigns.co.uk

Proposed Single Storey Side Extension

20 Armitage AveLongsight, Manchester M12 5GN

Existing Plans
(DR) A100

Client Name
Mustafa Khan

Project Number
0013

Drawn By
DR

Rev	Description	Date
A	Initial Draft	25.10.23
B	Issue for planning	03.11.23

Revision **B**


0m 1m 2m 3m 4m 5m

VISUAL SCALE 1:50 @ A1



PP Ground Floor

1 : 50

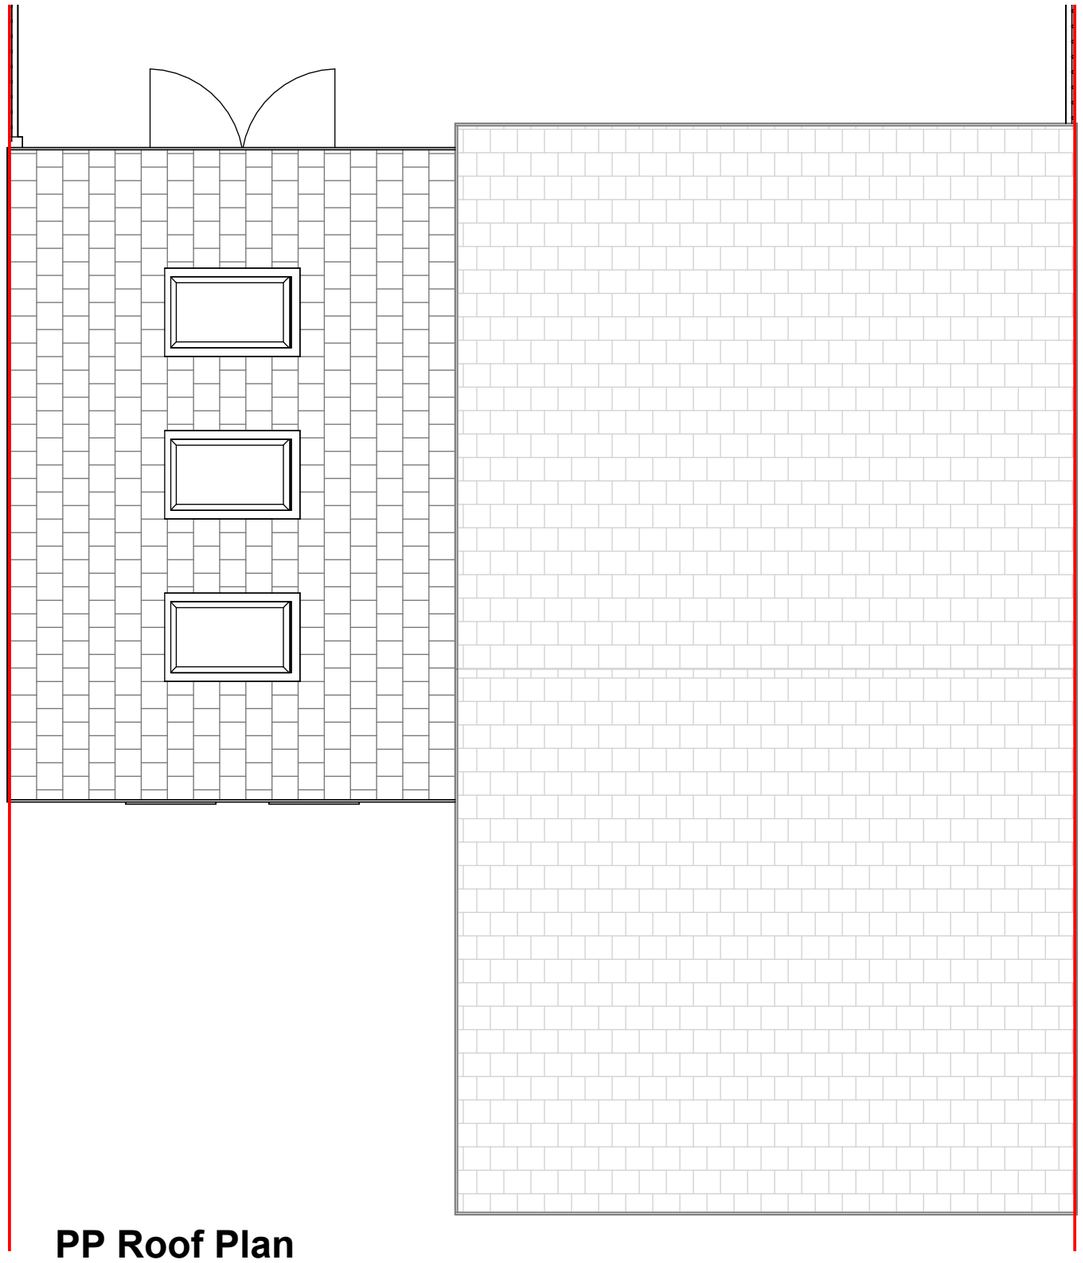

PP Roof Plan

1 : 50

THIS DRAWING IS THE COPYRIGHT OF MD DESIGN CONSULTANCY. DO NOT SCALE FROM THESE DRAWINGS. ALL LEVELS/DIMENSIONS TO BE CHECKED ON SITE PRIOR TO WORKS COMMENCING. REPORT ALL DISCREPANCIES TO CLIENT/DESIGNER.

MD DESIGN
CONSULTANCY
07728417797
dabeer@mddesigns.co.uk

Proposed Single Storey Side Extension

20 Armitage AveLongsight, Manchester M12 5GN

Proposed Plans
(DR) A200

Client Name
Mustafa Khan

Project Number
0013

Drawn By
DR

Rev	Description	Date
A	Initial Draft	25.10.23
B	Issue for planning	03.11.23

Revision **B**

0m 1m 2m 3m 4m 5m

VISUAL SCALE 1:100 @ A3

ALL NEW MATERIALS TO MATCH EXISTING COLOUR AND STYLE

Proposed single storey side extension



PP Front Elevation

1 : 100



PP LHS Elevation

1 : 100



PP Rear Elevation

1 : 100



PP RHS Elevation

1 : 100

THIS DRAWING IS THE COPYRIGHT OF MD DESIGN CONSULTANCY. DO NOT SCALE FROM THESE DRAWINGS. ALL LEVELS/DIMENSIONS TO BE CHECKED ON SITE PRIOR TO WORKS COMMENCING. REPORT ALL DISCREPANCIES TO CLIENT/DESIGNER.

MD DESIGN
CONSULTANCY
07728417797
dabeer@mddesigns.co.uk

Proposed Single Storey Side Extension

20 Armitage AveLongsight, Manchester M12 5GN

Proposed Elevations
(DR) A201

Client Name
Mustafa Khan

Project Number
0013

Drawn By
DR

Rev	Description	Date
A	Initial Draft	25.10.23
B	Issue for planning	03.11.23

Revision **B**



THIS DRAWING IS THE COPYRIGHT OF MD DESIGN CONSULTANCY. DO NOT SCALE FROM THESE DRAWINGS. ALL LEVELS/DIMENSIONS TO BE CHECKED ON SITE PRIOR TO WORKS COMMENCING. REPORT ALL DISCREPANCIES TO CLIENT/DESIGNER.

MD DESIGN
CONSULTANCY
07728417797
dabeer@mddesigns.co.uk

Proposed Single Storey Side Extension

20 Armitage AveLongsight, Manchester M12 5GN

Proposed 3D View 1
(DR) A202


Project Number
0013

Client Name
Mustafa Khan

Drawn By
DR

Rev	Description	Date
A	Initial Draft	25.10.23
B	Issue for planning	03.11.23

Revision **B**

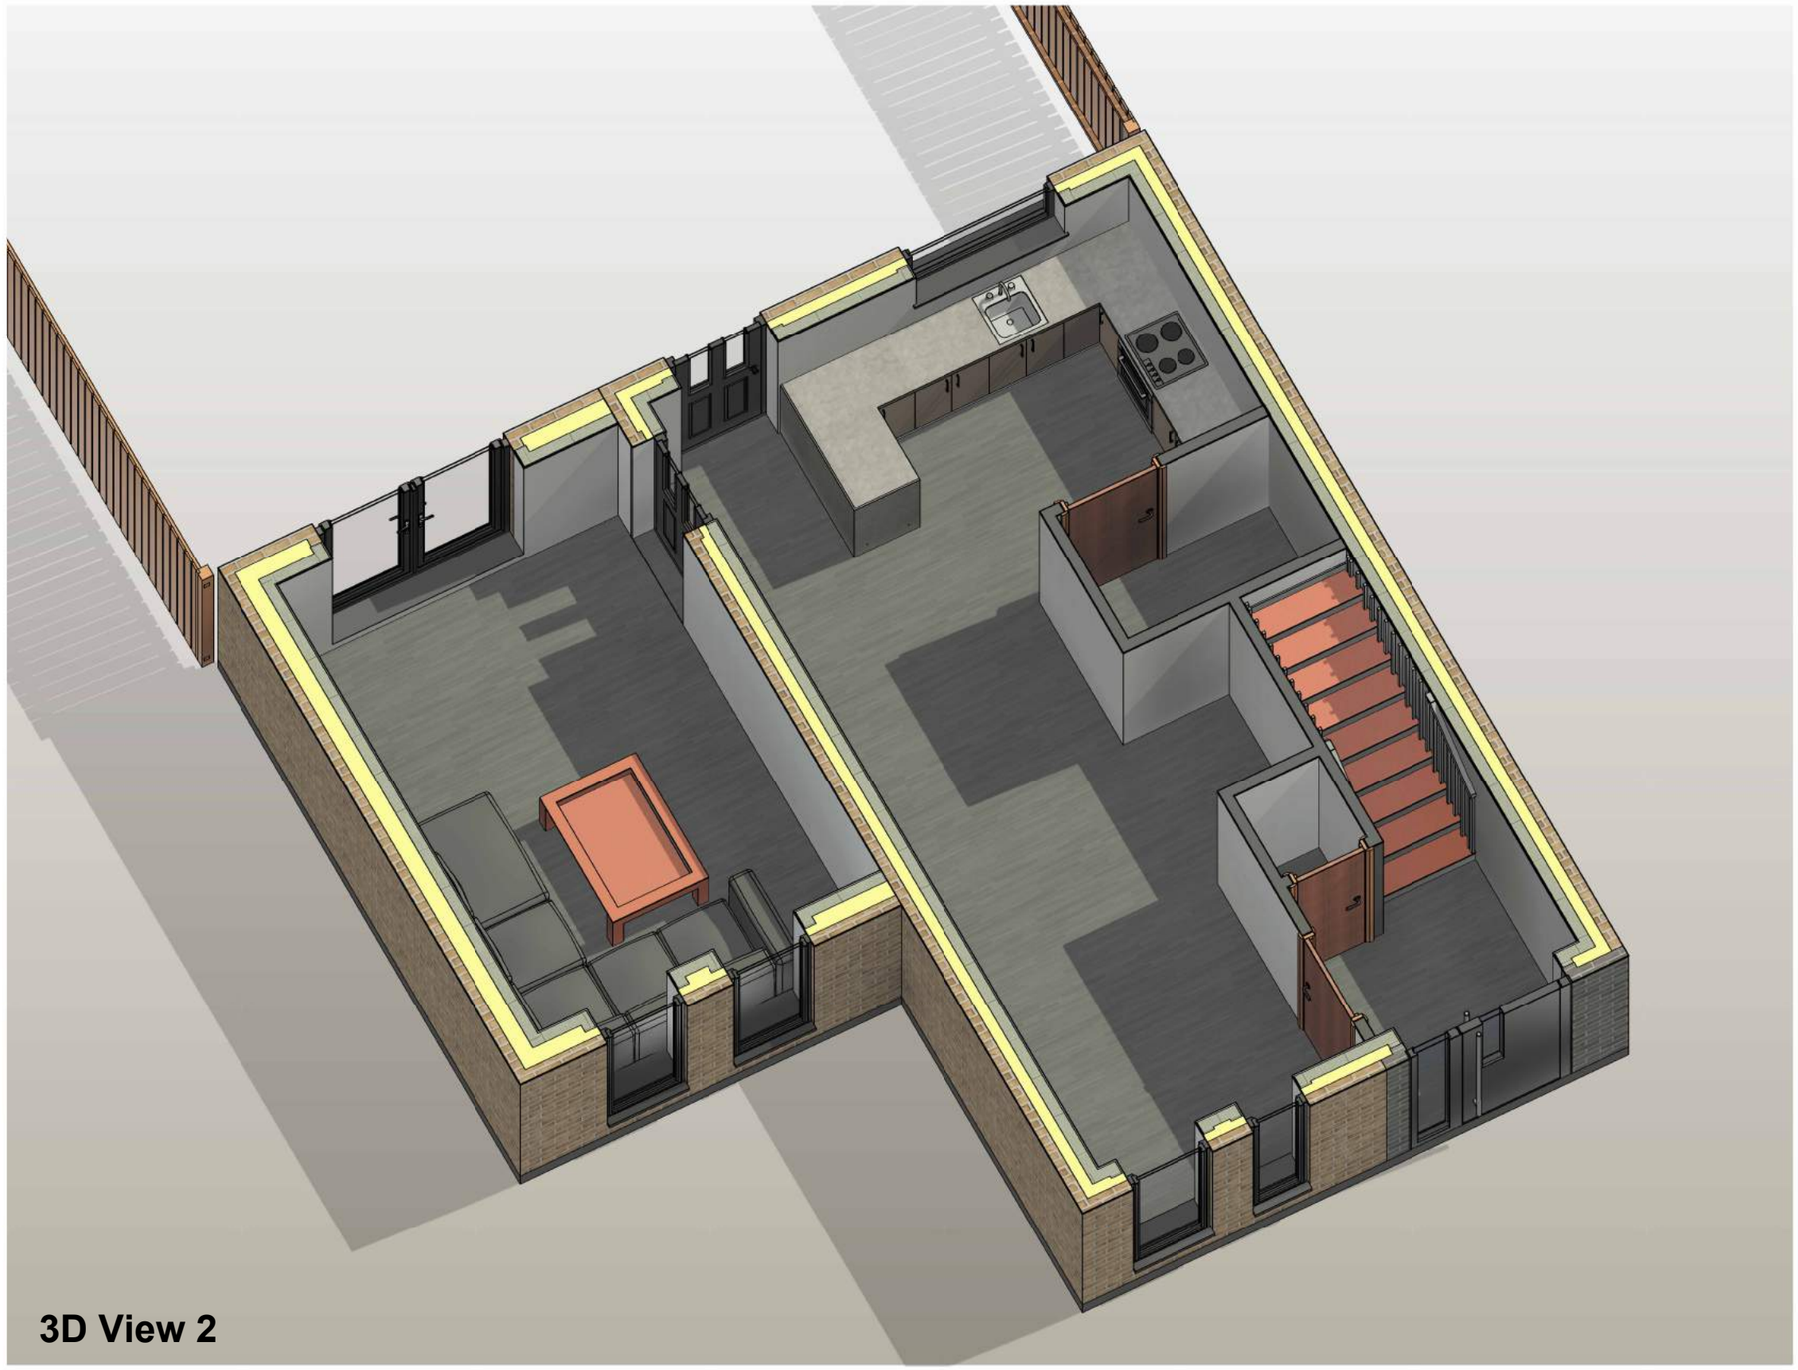

3D View 2

THIS DRAWING IS THE COPYRIGHT OF MD DESIGN CONSULTANCY. DO NOT SCALE FROM THESE DRAWINGS. ALL LEVELS/DIMENSIONS TO BE CHECKED ON SITE PRIOR TO WORKS COMMENCING. REPORT ALL DISCREPANCIES TO CLIENT/DESIGNER.

MD DESIGN
CONSULTANCY
07728417797
dabeer@mddesigns.co.uk

Proposed Single Storey Side Extension

20 Armitage AveLongsight, Manchester M12 5GN

Proposed 3D View 2
(DR) A203

Client Name
Mustafa Khan


Project Number
0013

Drawn By
DR


Rev	Description	Date
A	Initial Draft	25.10.23
B	Issue for planning	03.11.23

Revision **B**

North

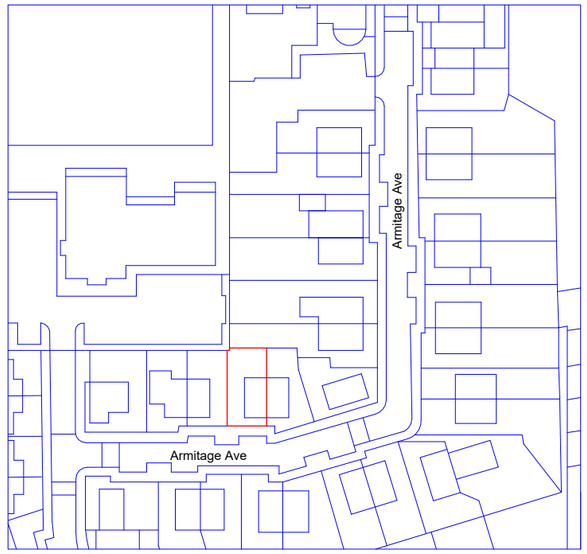


Location Plan
1 : 1250

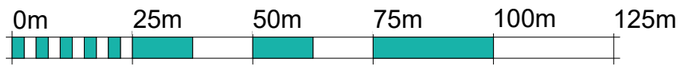

VISUAL SCALE 1:1250 @ A3



VISUAL SCALE 1:200 @ A3

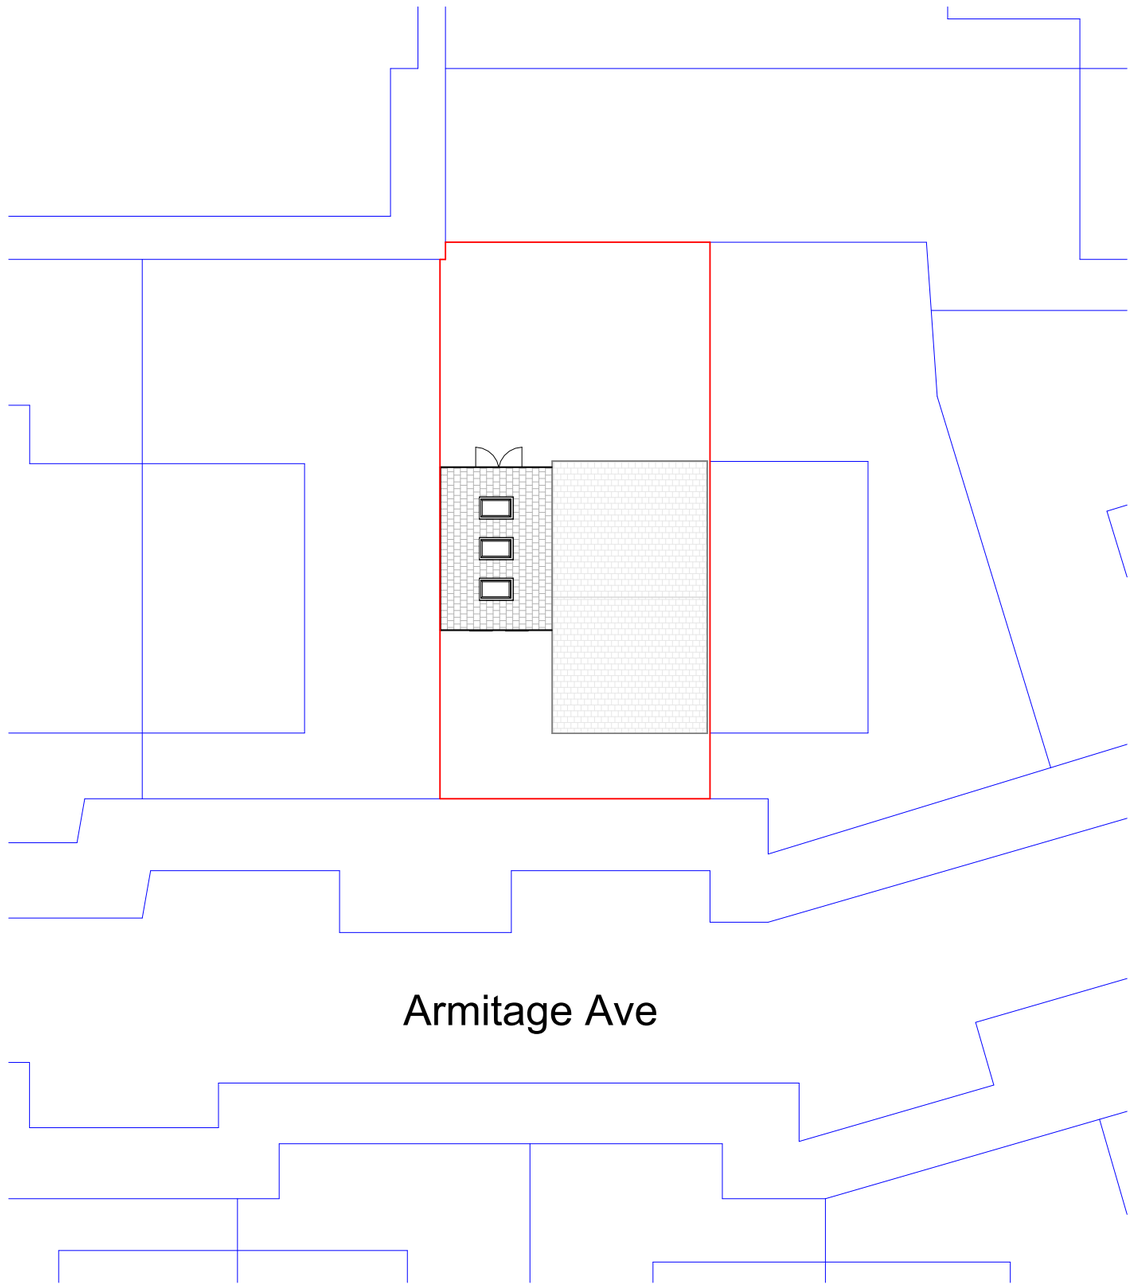

Site Plan
1 : 200

THIS DRAWING IS THE COPYRIGHT OF MD DESIGN CONSULTANCY. DO NOT SCALE FROM THESE DRAWINGS. ALL LEVELS/DIMENSIONS TO BE CHECKED ON SITE PRIOR TO WORKS COMMENCING. REPORT ALL DISCREPANCIES TO CLIENT/DESIGNER.

MD DESIGN
CONSULTANCY
07728417797
dabeer@mddesigns.co.uk

Proposed Single Storey Side Extension

20 Armitage AveLongsight, Manchester M12 5GN

Location/Site Plan
(DR) A204

Client Name
Mustafa Khan

Project Number
0013

Drawn By
DR

Rev	Description	Date
A	Initial Draft	25.10.23
B	Issue for planning	03.11.23

Revision **B**

FLOOR CONSTRUCTION:
15mm Floor Finish
150mm concrete slab to contractor Design
100mm Celotex GA4000 insulation with 25mm perimeter
Visqueen Gas Membrane fitted to Manufacturers Specifications
All to achieve: 0.18 W/m2K


Visqueen Gas Resistant foil tape

Visqueen Zedex CPT High Performance Damp Proof Course

Visqueen Pro Double Sided Jointing Tape

Visqueen Gas Barrier

250mm x 600mm strip foundation

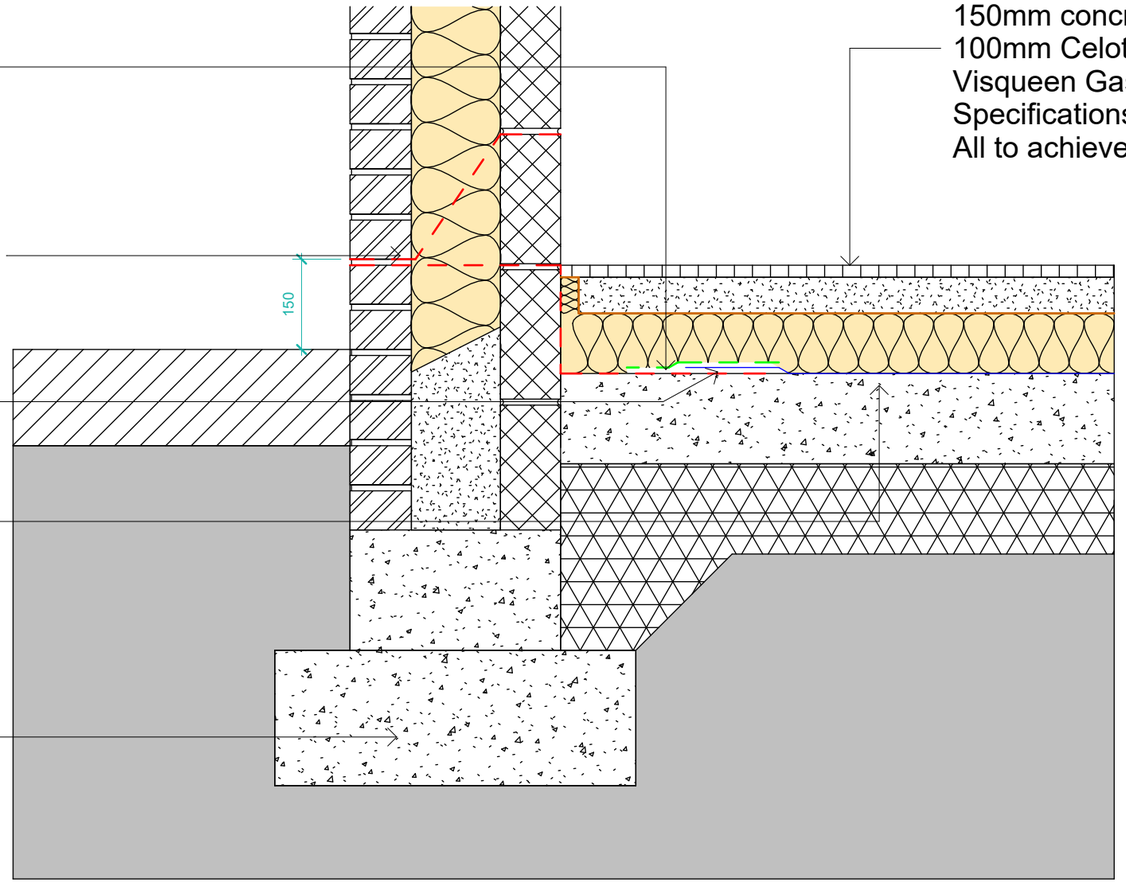

Gas Membrane Detail

1 : 10

THIS DRAWING IS THE COPYRIGHT OF MD DESIGN CONSULTANCY. DO NOT SCALE FROM THESE DRAWINGS. ALL LEVELS/DIMENSIONS TO BE CHECKED ON SITE PRIOR TO WORKS COMMENCING. REPORT ALL DISCREPANCIES TO CLIENT/DESIGNER.

MD DESIGN
CONSULTANCY
07728417797
dabeer@mddesigns.co.uk

Proposed Single Storey Side Extension

20 Armitage AveLongsight, Manchester M12 5GN

Detail
(DR) A205

Client Name
Mustafa Khan

Project Number
0013

Drawn By
DR

Rev	Description	Date
A	Initial Draft	25.10.23
B	Issue for planning	03.11.23

Revision **B**