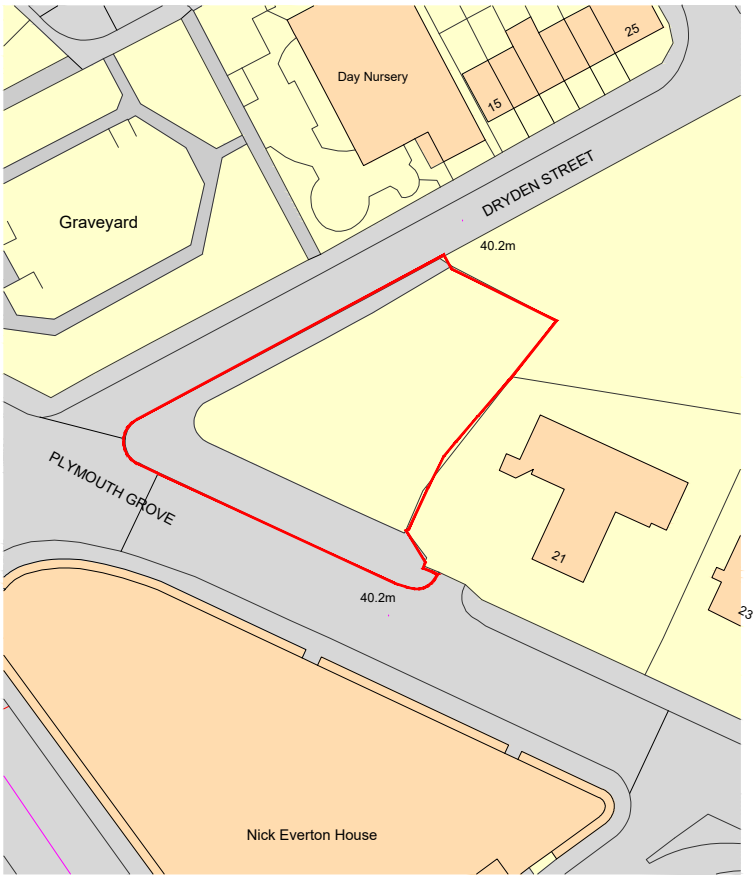


Ordnance Survey, (c) Crown Copyright 2023. All rights reserved. Licence number 100022432

GENERAL NOTES:

DAY Architectural Ltd accepts no responsibility for any costs, losses or claims whatsoever arising from these drawings, specifications and related documents unless there is full compliance with the Client or any unauthorised user of the following:

1 All boundaries, dimensions and levels are to be checked on site before construction and any discrepancies reported to the Architect / Designer.
2 Partial Service: Any discrepancies with site or other information is to be advised to the Architect / Designer and direction and / or approval is to be sought before the implementation of the detail.
3 Block and site plans are reproduced under license from the Ordnance Survey.
4 Do not scale this drawing.
5 For the purpose of coordination, all relevant parties must check this information prior to implementation and report any discrepancies to the Architect / Designer.

Please note that the red line boundary has been taken from the topographical survey and the title deed as it deviates from the OS maps data

0 5 10 20 50m

Graphic Scale: 1:1250

REV	DESCRIPTION	DATE
A	Issued for Planning	02.10.23

DRAWING: **Site Location Plan**

PROJECT: **The Residence at Plymouth Grove, Ardwick**	SCALE: **1:1250**	PAPER SIZE: **A4**
CLIENT: **Plymouth Grove Property Developments Ltd**	DATE: **02.10.23**	DRAWN BY: **JRB**
DAY DRAWING No.: **DAY-XX-00-DR-A-02-0001**	REVISION: **A**	PROJECT No.: **1441-22**

DRAWING STATUS: **PLANNING**

Information contained on this drawing is the sole copyright of DAY Architectural Ltd. and is not to be reproduced without their permission.

DAY Architectural Ltd.
Studio 1, Lancaster Buildings
77 Deansgate, Manchester, M3 2BW

T: 0161 834 9703
W: www.day-architectural.com