


Proposed Front Elevation

1 : 50

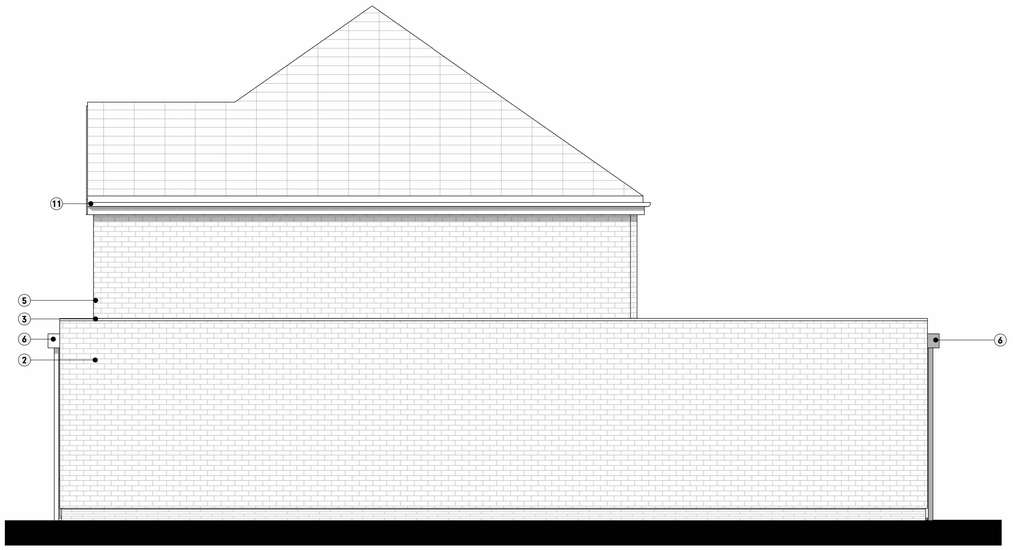

Proposed Side Elevation

1 : 50



Proposed Rear Elevation

1 : 50



Proposed Side Elevation 2

1 : 50

0 1 2 3

SCALE 1 : 50

Status:

PLANNING

Ref	Hazard Identification	⚠	Date

ELEVATION MATERIAL LEGEND

REF	DESCRIPTION	PRODUCT REF / COLOUR
1	PROPOSED THIN BRICKWORK	BEIGE BRICK (DARK CHETHAM BLEND 327 X 150 BY YORK HANDMADE BRICKS) OR SIMILAR
2	PROPOSED BRICKWORK	BEIGE BRICK (WIENERBERGER BRICK FORUM SMOKED PRATA) OR SIMILAR
3	PROPOSED SANDSTONE CAPPING	
4	PROPOSED WINDOW	CLEAR DOUBLE GLAZING WITH PPC BLACK FRAME
5	PROPSOED EXTERNAL BRICK SLIPS	REDDISH TO MATCH EXISTING
6	PROPOSED ALUMINIUM RAINWATER GOODS	PPC BLACK
7	PROPOSED TIMBER DOOR	
8	PROPOSED BOX WINDOW	CLEAR DOUBLE GLAZING WITH PPC BLACK FRAME
9	PROPSED SLIDING DOOR	CLEAR DOUBLE GLAZING WITH PPC BLACK FRAME
10	PROPOSED TIMBER SCREEN	
11	EXISTING RAINWATER GOODS	BLACK CAST IRON
12	PROPOSED SIDE DOOR	DARK ALUMINIUM CLAD TIMBER FRAMED DOOR

Ref	Revision	By	Date
P1	PLANNING	PS	24.10.2023

This drawing is © Architecture Unknown Limited and is not to be copied, reproduced or re-distributed either in whole or in part without the prior written permission of the originator.

The originator shall have no responsibility for any liability, loss, cost, damage or expense arising from or relating to any use of this document other than for its intended purpose on this project.

This drawing shall be read in conjunction with all other relevant drawings, specifications and associated documentation. Any discrepencies, errors or omissions are to be reported to the originator before proceeding with work.

All dimensions are to be checked on site by the contractor prior to proceeding with any work.

AU?

Royal Mills, Manchester, M4 5BA
architectureunknown.co.uk
info@architectureunknown.co.uk
0789 401 2780

Sheet:
PROPOSED ELEVATIONS

Client:
ZAF ANWAR

Project:
5 NETHERWOOD ROAD

Drawn by:	Date:	Size:
PS	JUN 2023	A1
Checked by: AU	Date: OCT 2023	
Scale: 1 : 50	Drawing no. 22.129.402	Rev: P1