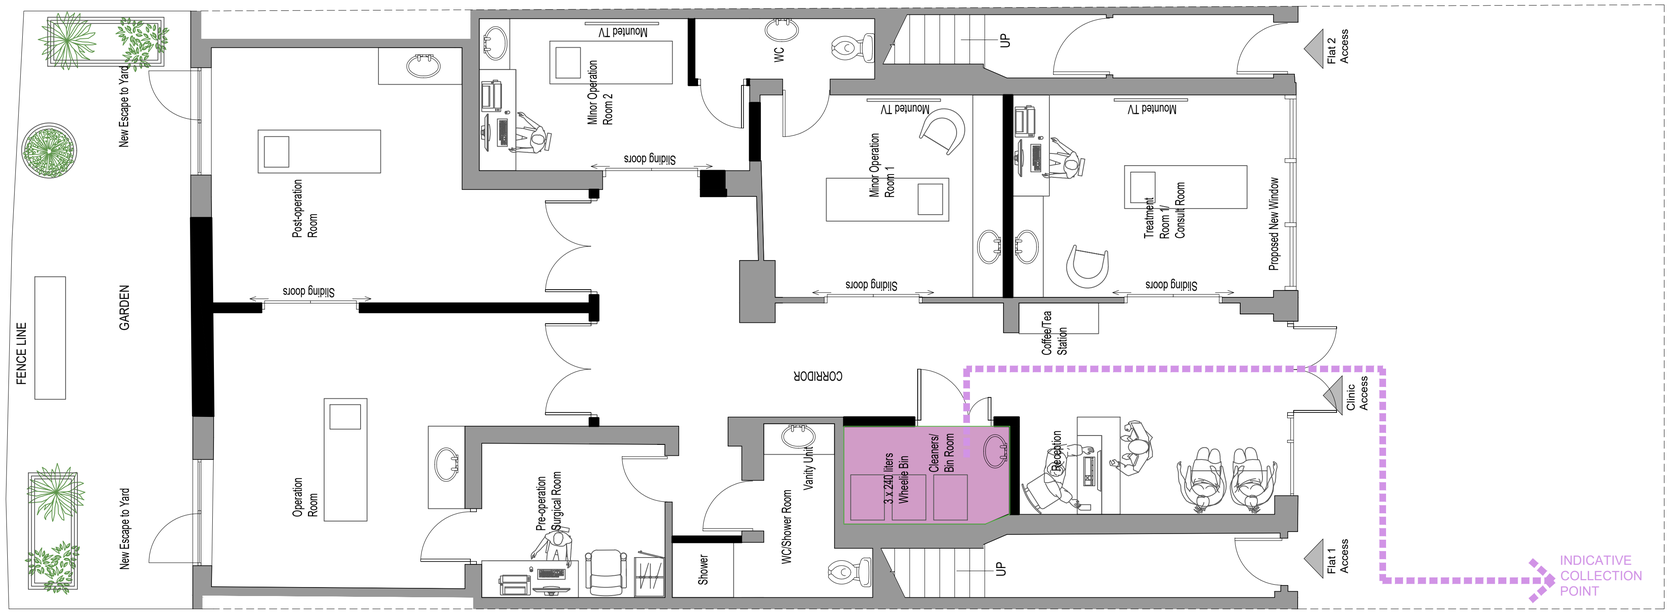


PROPOSED GROUND FLOOR PLAN - Scale 1:50@A1

01	For Information	22.09.23
Revision	Description	Date

NB Architects NBDA

www.nbda-architects.co.uk Tel 01625 575550

Client MR SYED HAROON ALI SHAH

Project PROPOSED ALTERATIONS TO 6-8 BROADWAY, NEW MOSTON

Drawing PROPOSED GA GROUND FLOOR WASTE STRATEGY SKETCH

Drawing No. 2148-MB-SK-100 Revision 04

Scale 1:50@A1 Date 22.09.23 Drawn AT

This drawing is copyright of N.B.D.A. Ltd. and should not be reproduced without permission. Dimensions should not be scaled off this drawing. All dimensions should be checked on site.

A1 Drawing