


SITE PLAN
SCALE:1:200

Location Plan - 1:1250

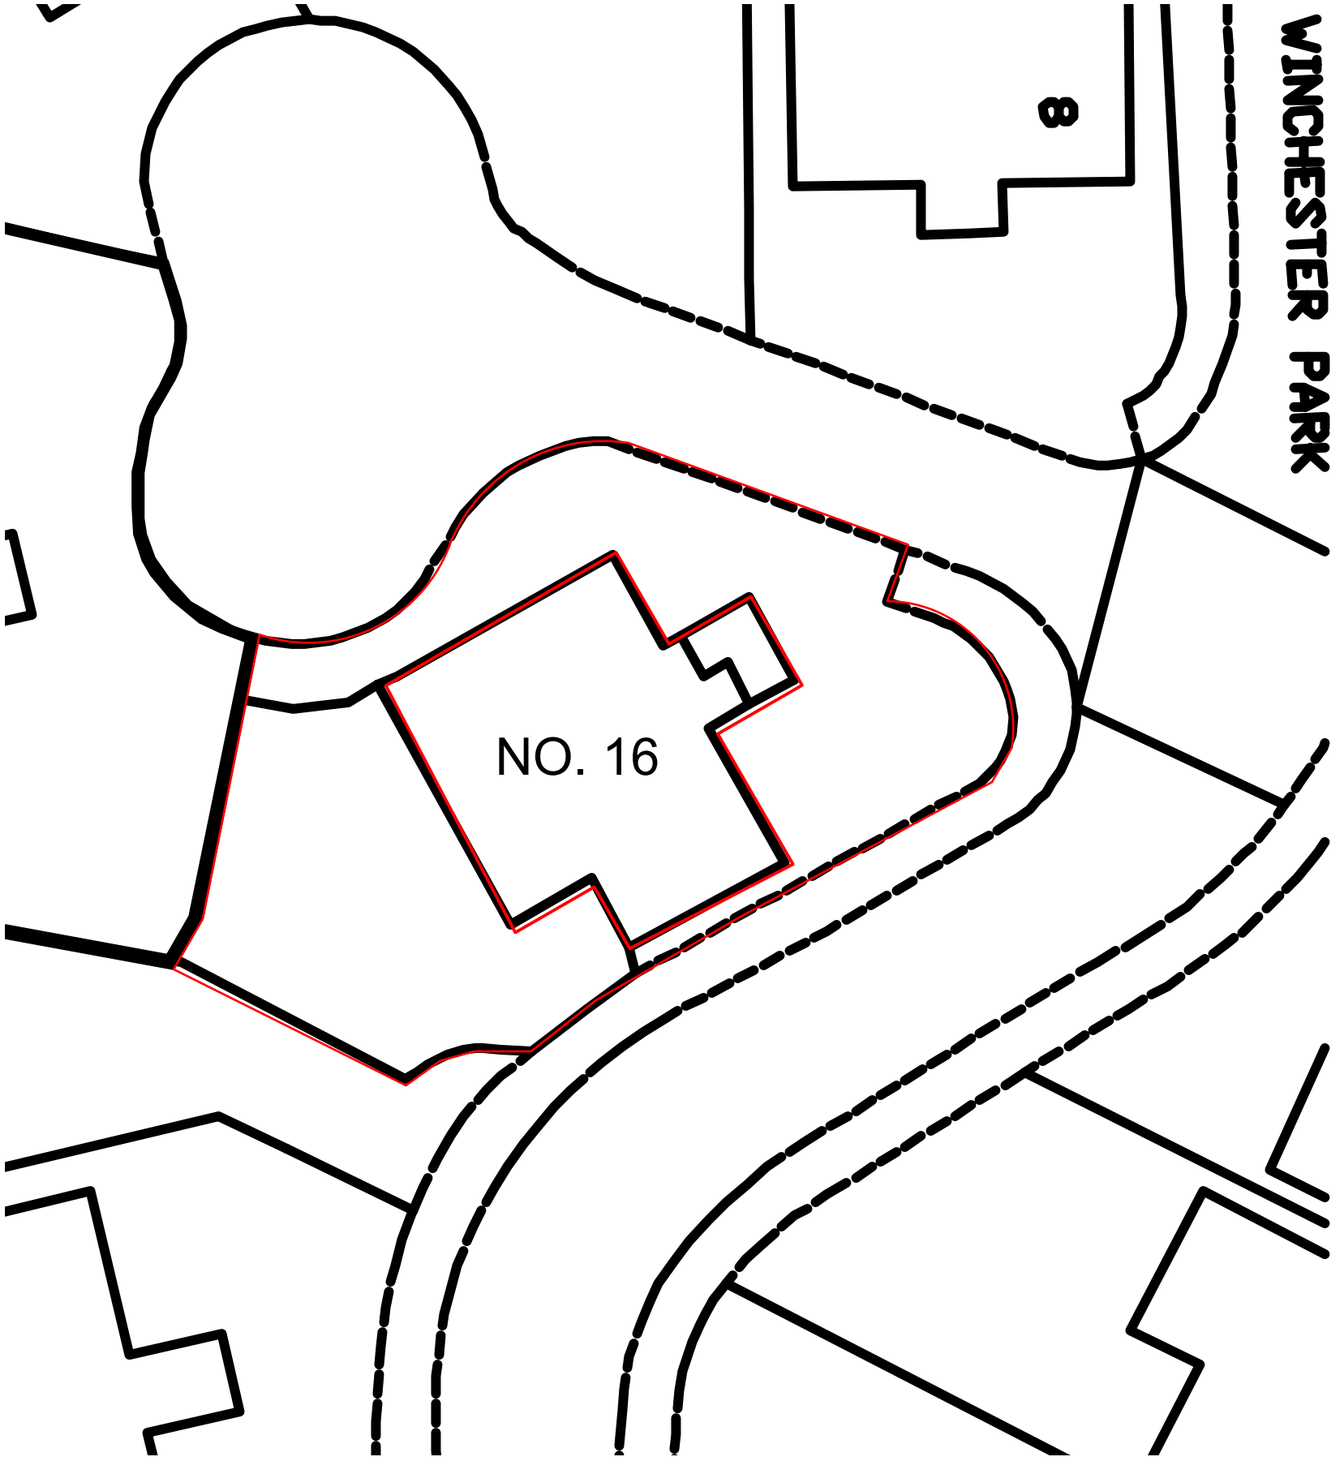

LOCATION PLAN
SCALE:1:1250

This drawing must not be reproduced without permission from NM Architectural Services LTD. DO NOT scale of this drawing. All Dimensions are to be checked on site by the contractor/sub contractor. Any discrepancies to be reported to NM Architectural services LTD.

Client Name: Mr & Mrs Mohammed	**Drawing Title:** Site & Location Plans	**Project Type:** Rear Extensions			**Check By:** MN		Date: 17.08.2023	**Revision Notes:**
Project Address: 16 Winchester Park, West Didsbury, M20 2TN	**Drawing Type:** Planning Submission	**Dwg No:**	WNP:001	**Scale:**	As Shown	**Rev:** -		