
Scale 1:50


0 1 2 3 4 5

ALL DRAWINGS TO BE CHECKED ON SITE. DO NOT SCALE. THIS DRAWING IS THE PROPERTY OF LBV DEVELOPMENTS AND CANNOT BE REPRODUCED WITHOUT PERMISSION. THIS DRAWING IS FOR ARCHITECTURAL PURPOSES ONLY, IN ACCORDANCE WITH THE RIBA PLAN OF WORKS STAGES 0 - 3. TECHNICAL DRAWINGS ARE FOR REFERENCE AND TO BE CHECKED BY CONTRACTOR PRIOR TO SITE WORKS. LBV DEVELOPMENTS HOLD NO RESPONSIBILITY FOR DISCREPANCIES OCCURRED DURING CONSTRUCTION OR COSTING.


A	FIRST ISSUE	00.00.00	xx

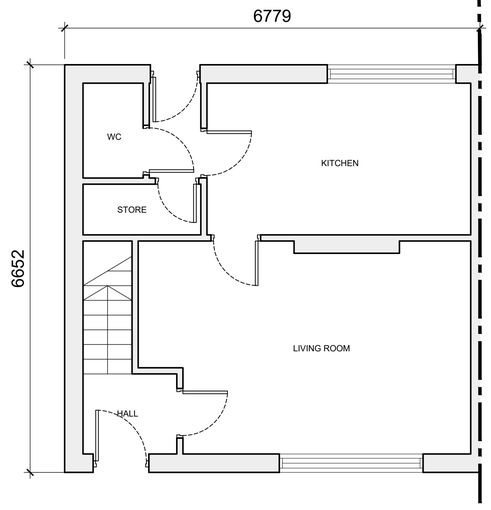


EXISTING GROUND FLOOR @1:50

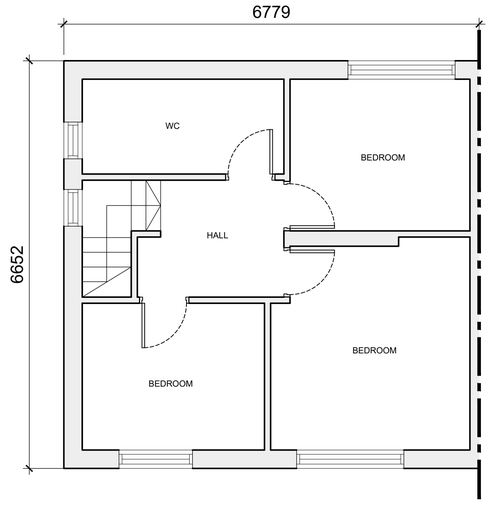


EXISTING FIRST FLOOR @1:50

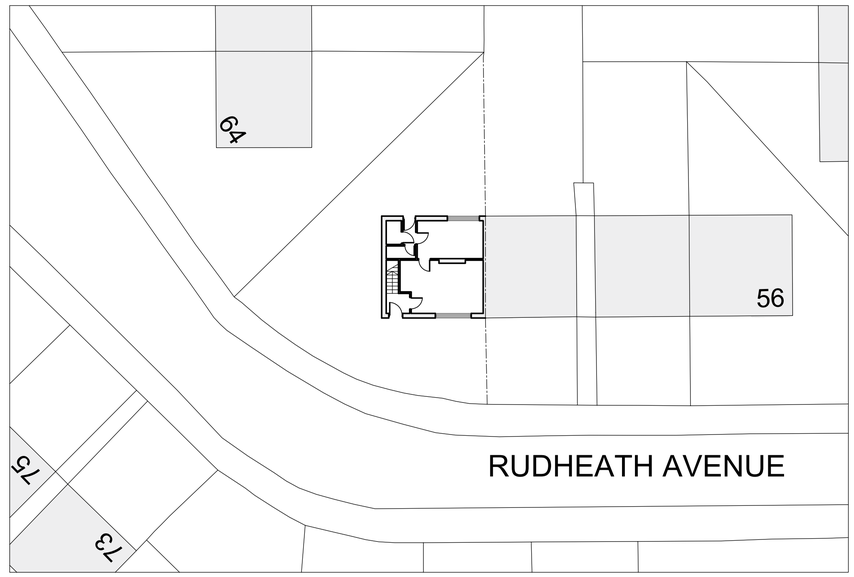


EXISTING SITE PLAN @ 1:200

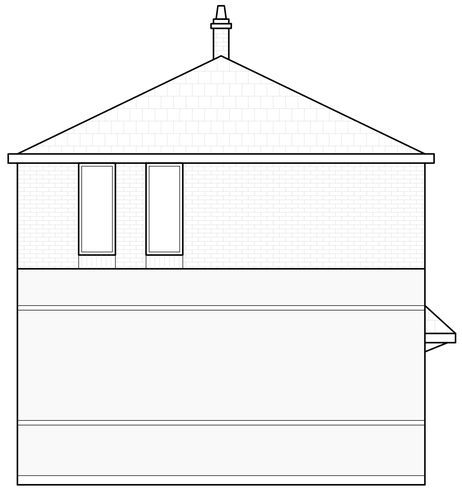

EXISTING LEFT ELEVATION @1:50

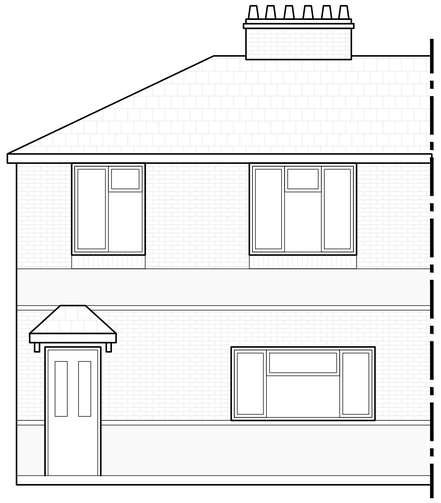

EXISTING FRONT ELEVATION @1:50

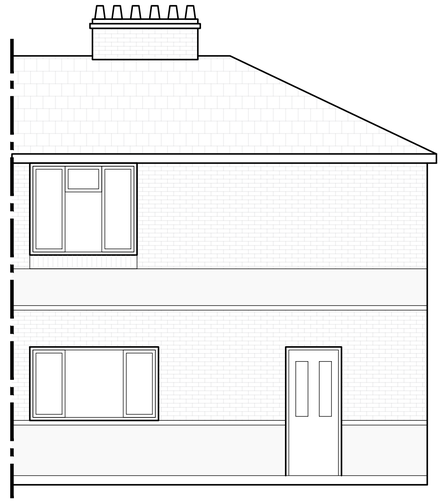

EXISTING REAR ELEVATION @1:50



EXISTING RIGHT ELEVATION @1:50

LBV.

CLIENT:

PROJECT:
73 RUDHEATH AVENUE
WITHINGTON M20 1PL

TITLE:
EXISTING
DRAWINGS

DRAWING: ED.01

JOB: RP.37

SCALE: 1:50 & 1:200 @A1

DRAWN: HK

REVISION: A

E-MAIL : PROJECTS@LBVDEVELOPMENTS.COM
WEBSITE : WWW.LBVDEVELOPMENTS.COM
SOCIALS : @LBVDEVELOPMENTS