issue	description	date	drawn	checked
P	Planning Submission	13.07.2019	SN	

DRAWING STATUS
P- PLANNING T-TENDER C- CONSTRUCTION R- RECORD

PLANNING

Ibelin Architecture

59 Kensington Road // Chorlton // Manchester // M21 9WU //
T: 07768 512 588 // E: info@ibelin.co.uk // W: www.ibelin.co.uk

Client: Mr. D. & Mrs. A. Shaw and Mr. H. Saunders

Job: 7 & 9 Harkerside Close, Chorlton, Manchester. M21 8XQ.

Title: **Front & Rear Elevations - Existing**

Scale: 1:50 @ A3

Job Number	Drawing Number	Issue
1901	005	P

GENERAL NOTES

1. Dimensions must not be scaled from this drawing. Any discrepancies are to be discussed with Ibelin Architecture.
2. Ibelin Architecture is to be notified of any discrepancies in writing.
3. All dimensions are in millimetres unless otherwise stated.
4. All dimensions should be verified on site before commencement of any work.
5. Copyright to remain the property of Ibelin Architecture in accordance with the Copyright, Designs and Patents Act 1988.

Material List

Roof: Anglia Interlocking Tiles in Smooth Grey finish

External Walls: Red / Brown Blend Brickwork

Soffits and Facias: Timber in Brown finish

Windows: Brown Timber & uPVC

External Doors: Brown Timber & uPVC

Rainwater Goods: Brown uPVC

Front Elevation - Existing scale 1:50 @ A3

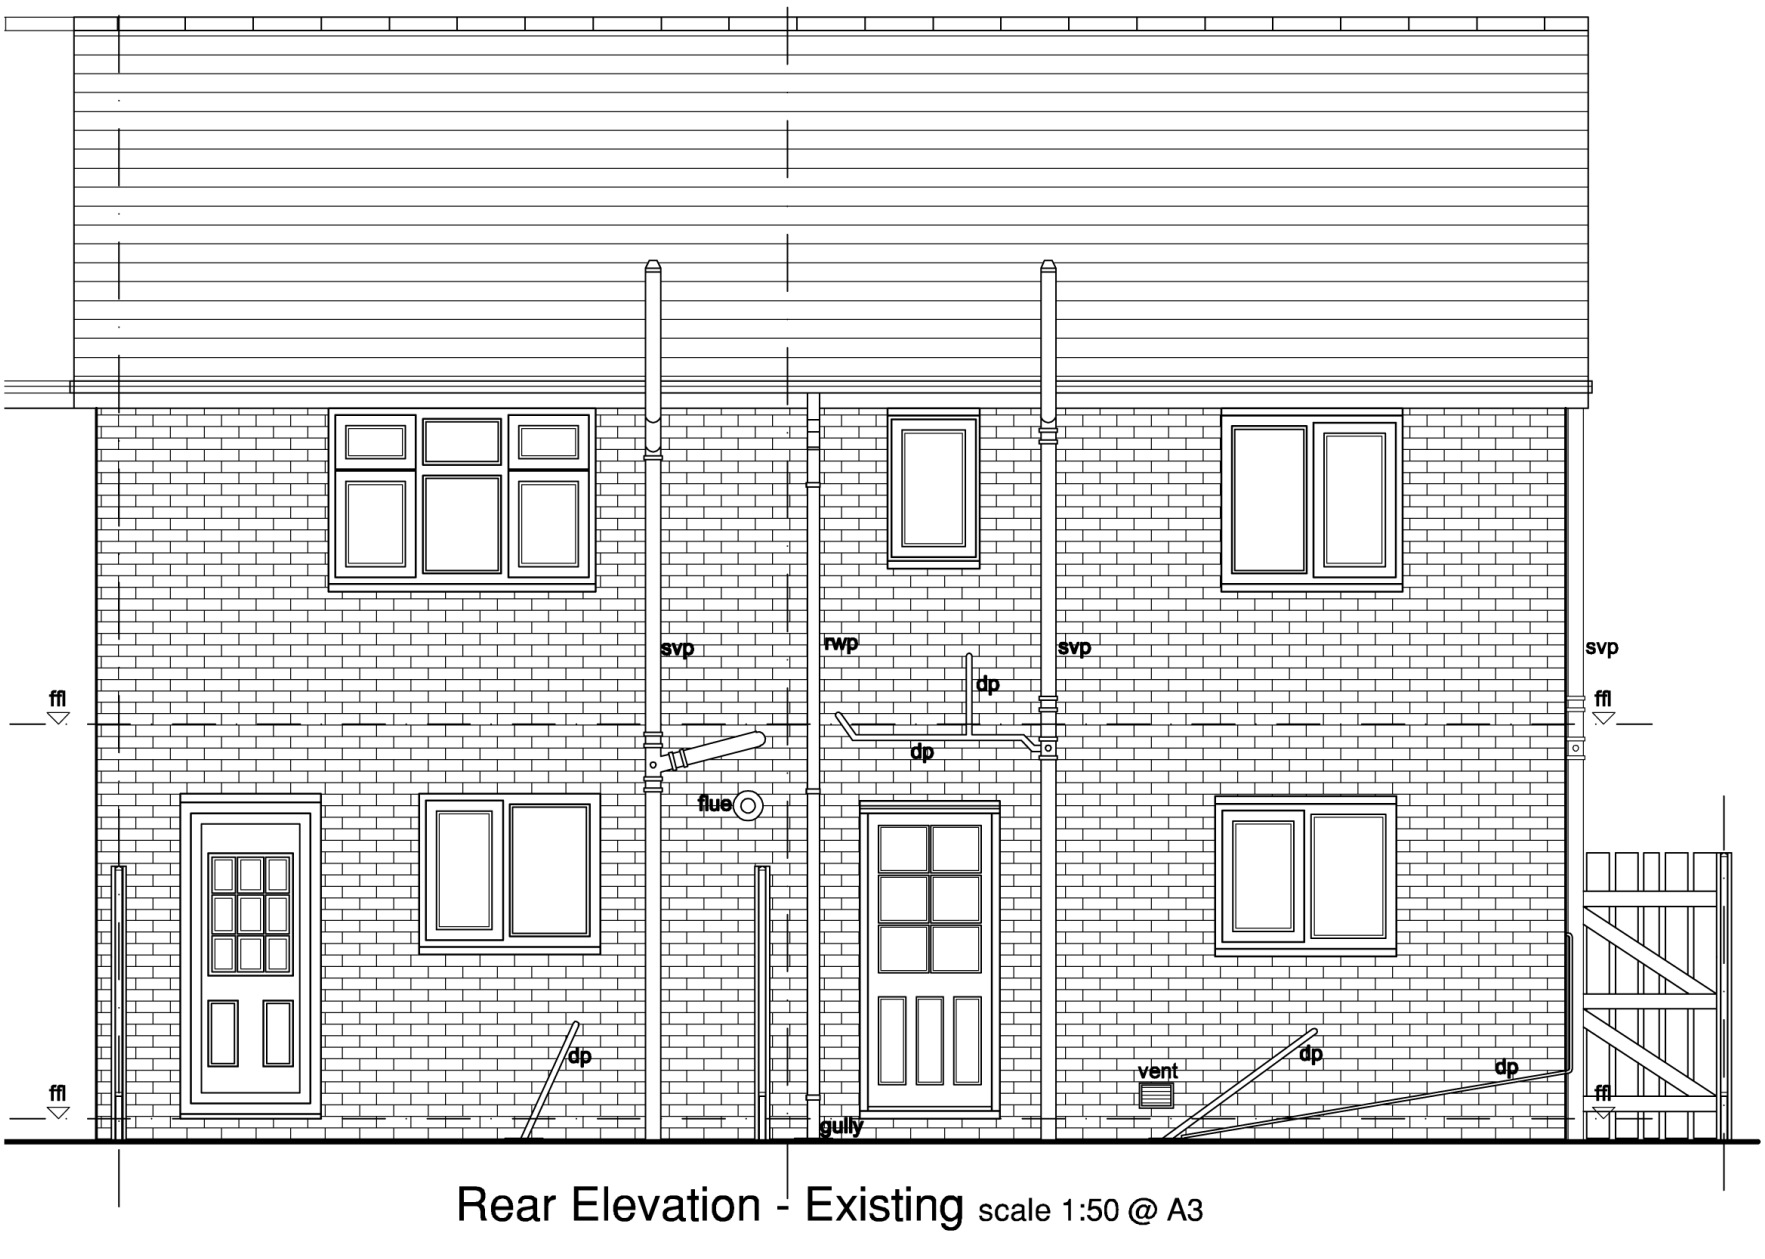

Rear Elevation - Existing scale 1:50 @ A3