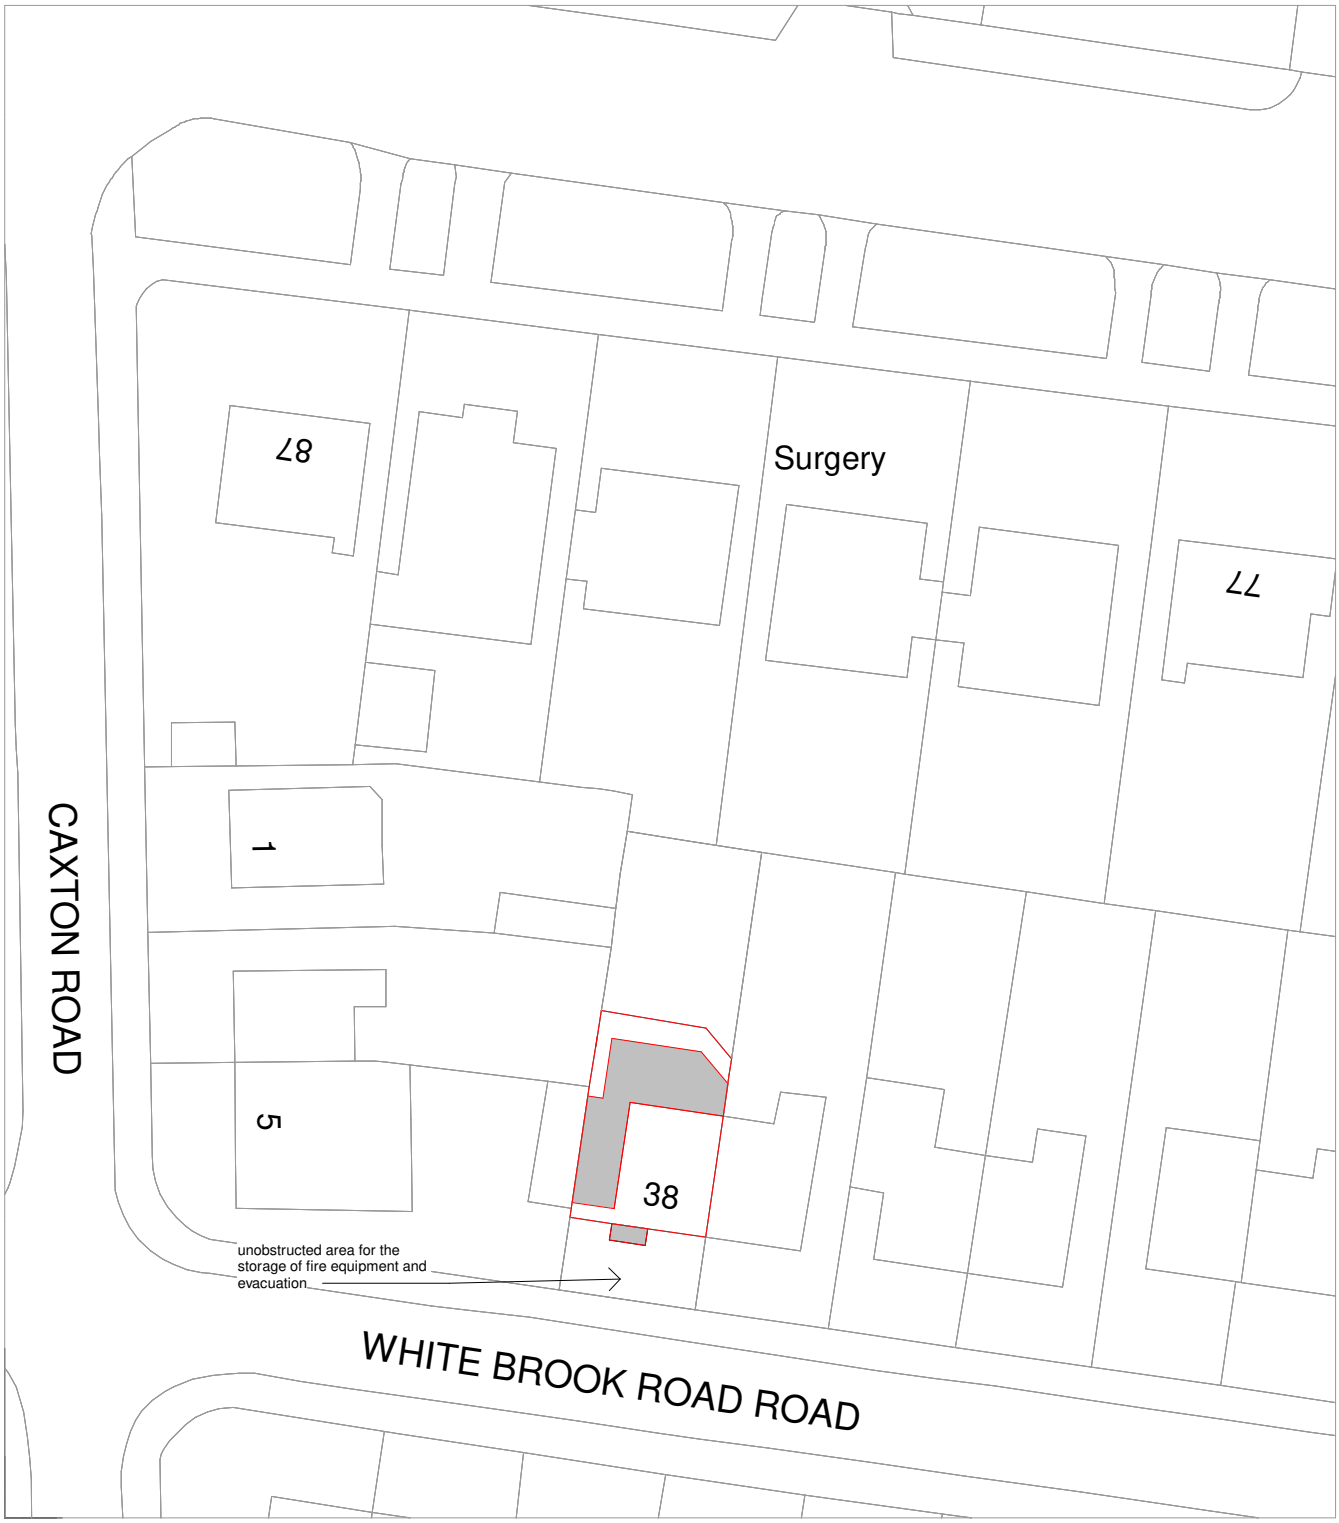


© Crown copyright and database rights 2020 OS 100042766

Development

Property boundary

Site Plan

1 : 500

10 0 10 20 30 40 50

Metres

N

Extension Plans. Ealing Cross, 85 Uxbridge Rd, London W5 5BW	38 White Brook Road Fallowfield, Manchester M14 6FD PROJECT ADDRESS:	Farah & Arooj Arshad CLIENT:	
		14.06.2023 Date:	1:500 Scale (@ A4) / Rev. Date: R00 Rev.
Double Storey Side & Rear Extension and Creation of Porch PROJECT:	SITE PLAN DRAWING TITLE:	Drawn by: JH Checked by: BG	WBR-R00-PR-101 DRAWING NUMBER: