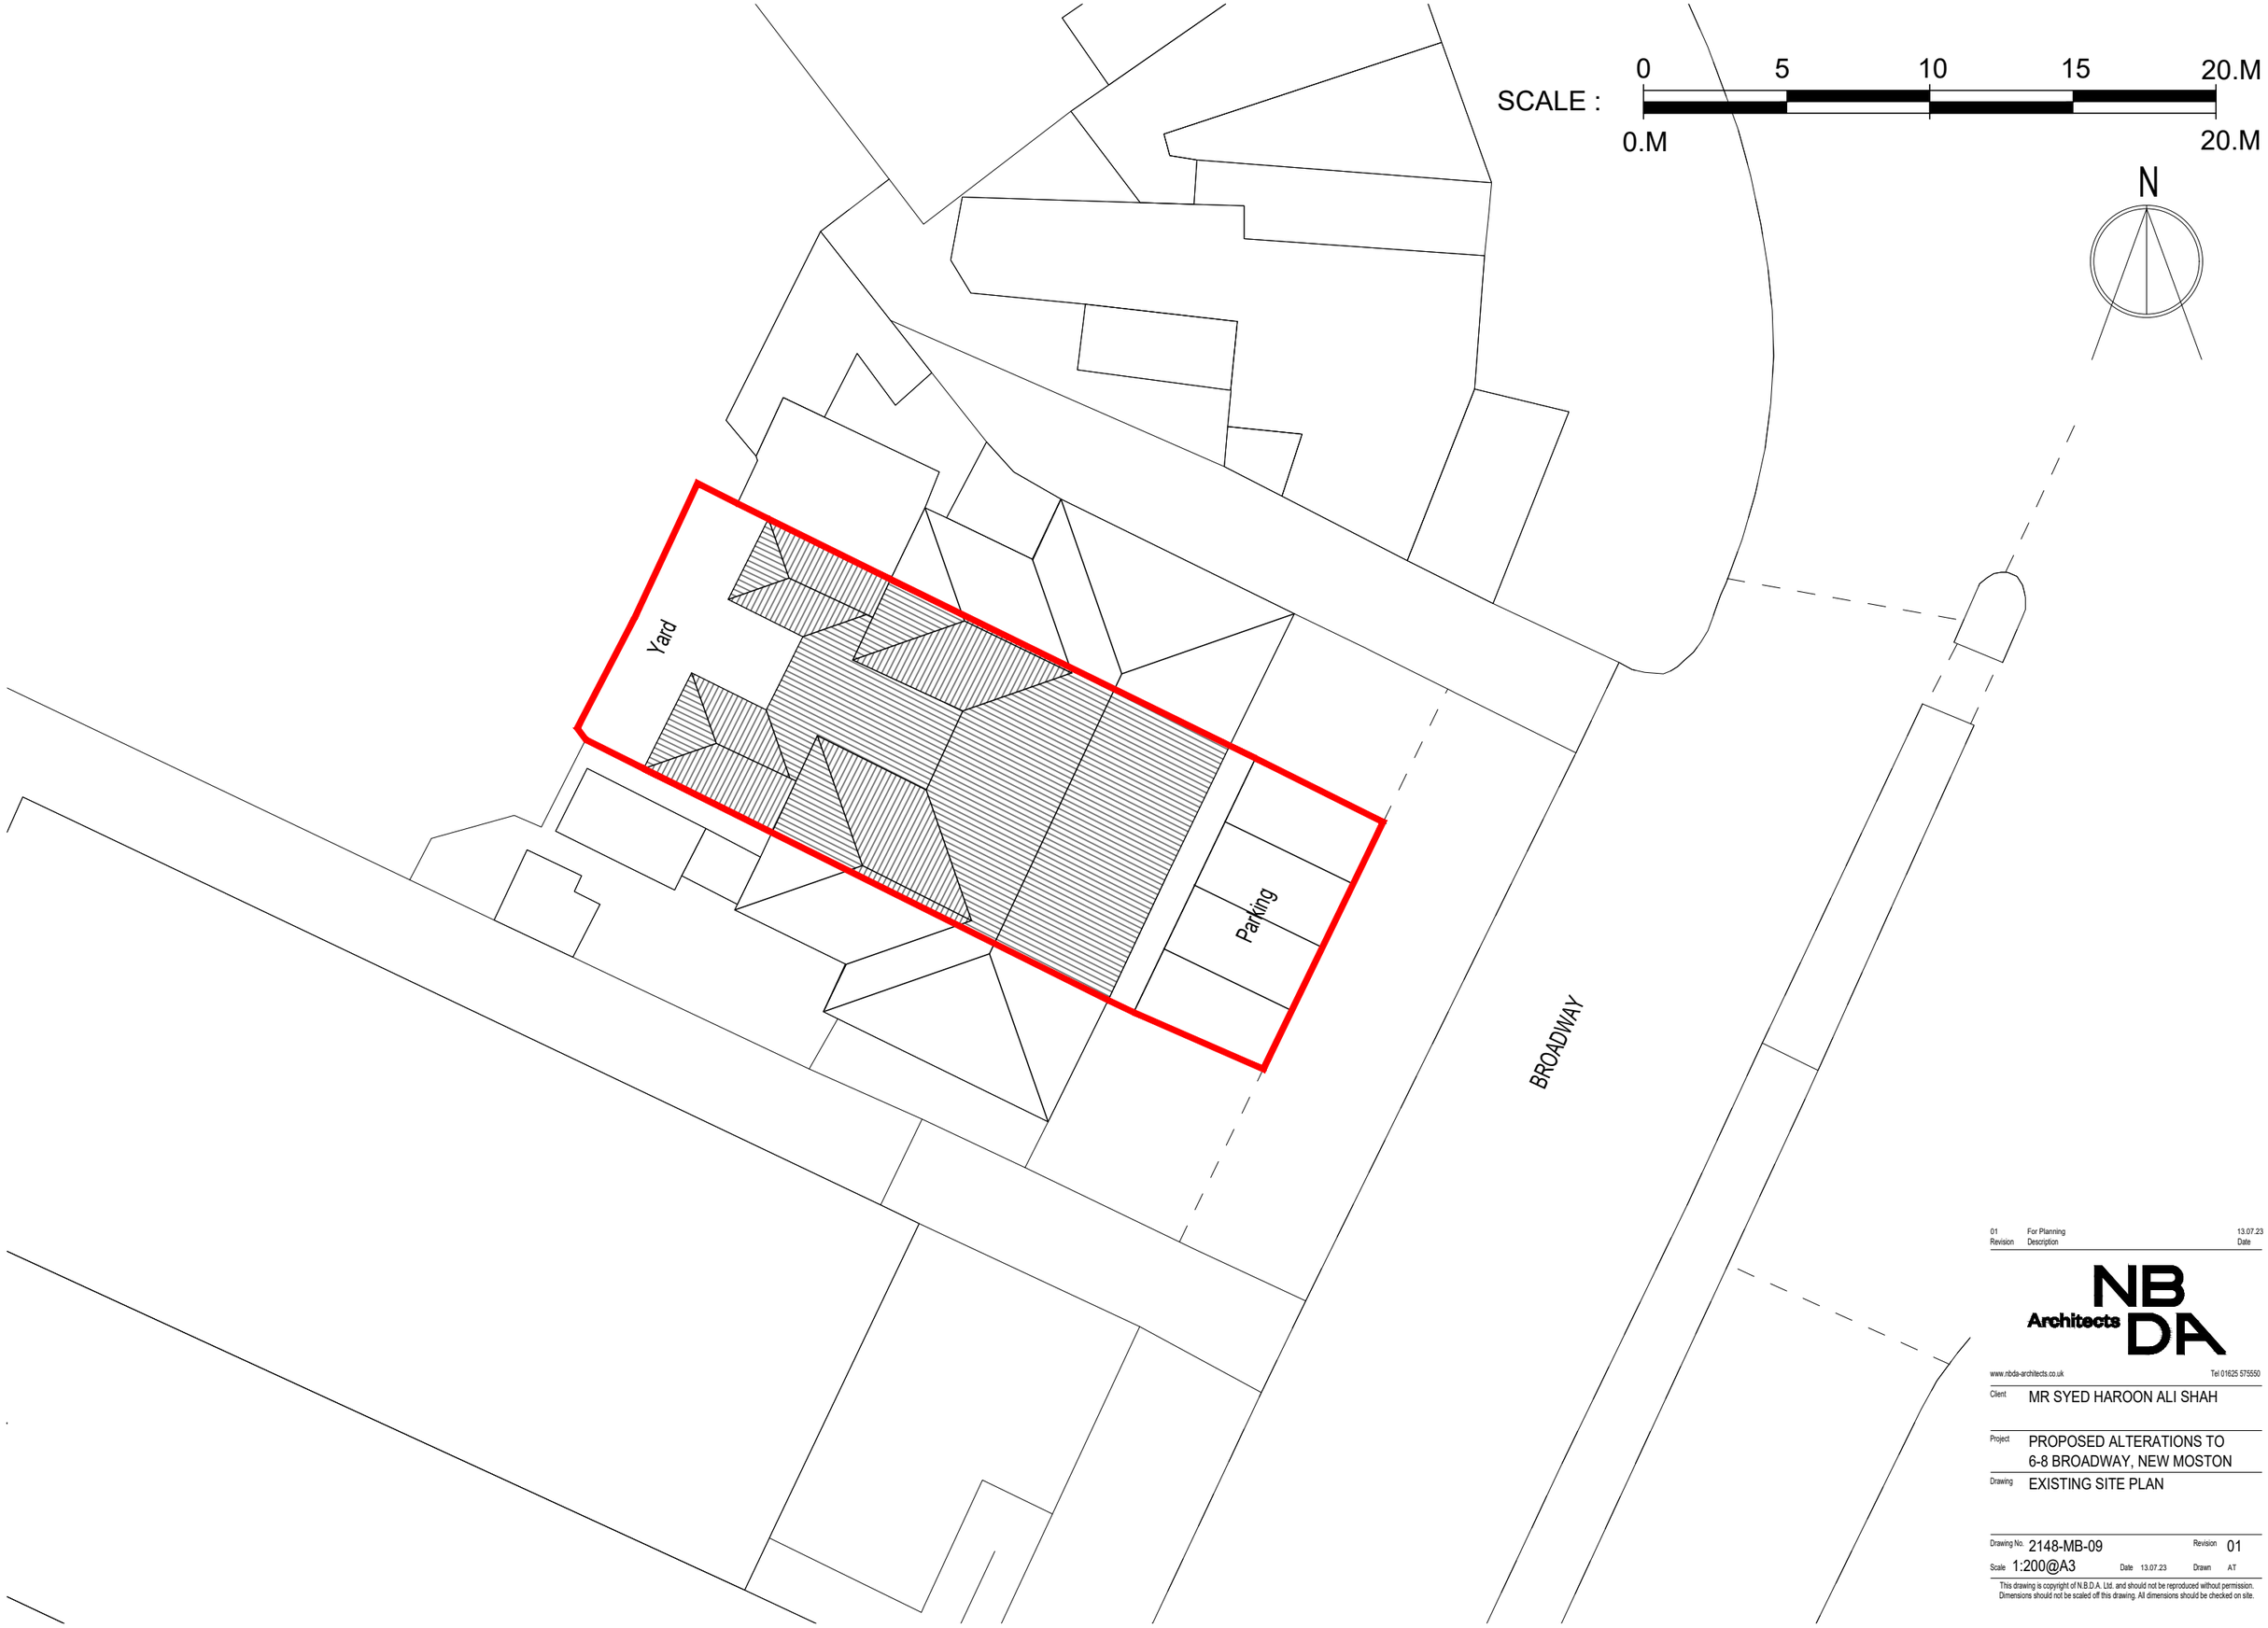


Revision	Description	Date
01	For Planning	13.07.23

NB Architects DA

www.nbda-architects.co.uk Tel 01625 575550

Client: MR SYED HAROON ALI SHAH

Project: PROPOSED ALTERATIONS TO 6-8 BROADWAY, NEW MOSTON

Drawing: EXISTING SITE PLAN

Drawing No. 2148-MB-09 Revision 01

Scale 1:200@A3 Date 13.07.23 Drawn AT

This drawing is copyright of N.B.D.A. Ltd. and should not be reproduced without permission. Dimensions should not be scaled off this drawing. All dimensions should be checked on site.

A3 Drawing