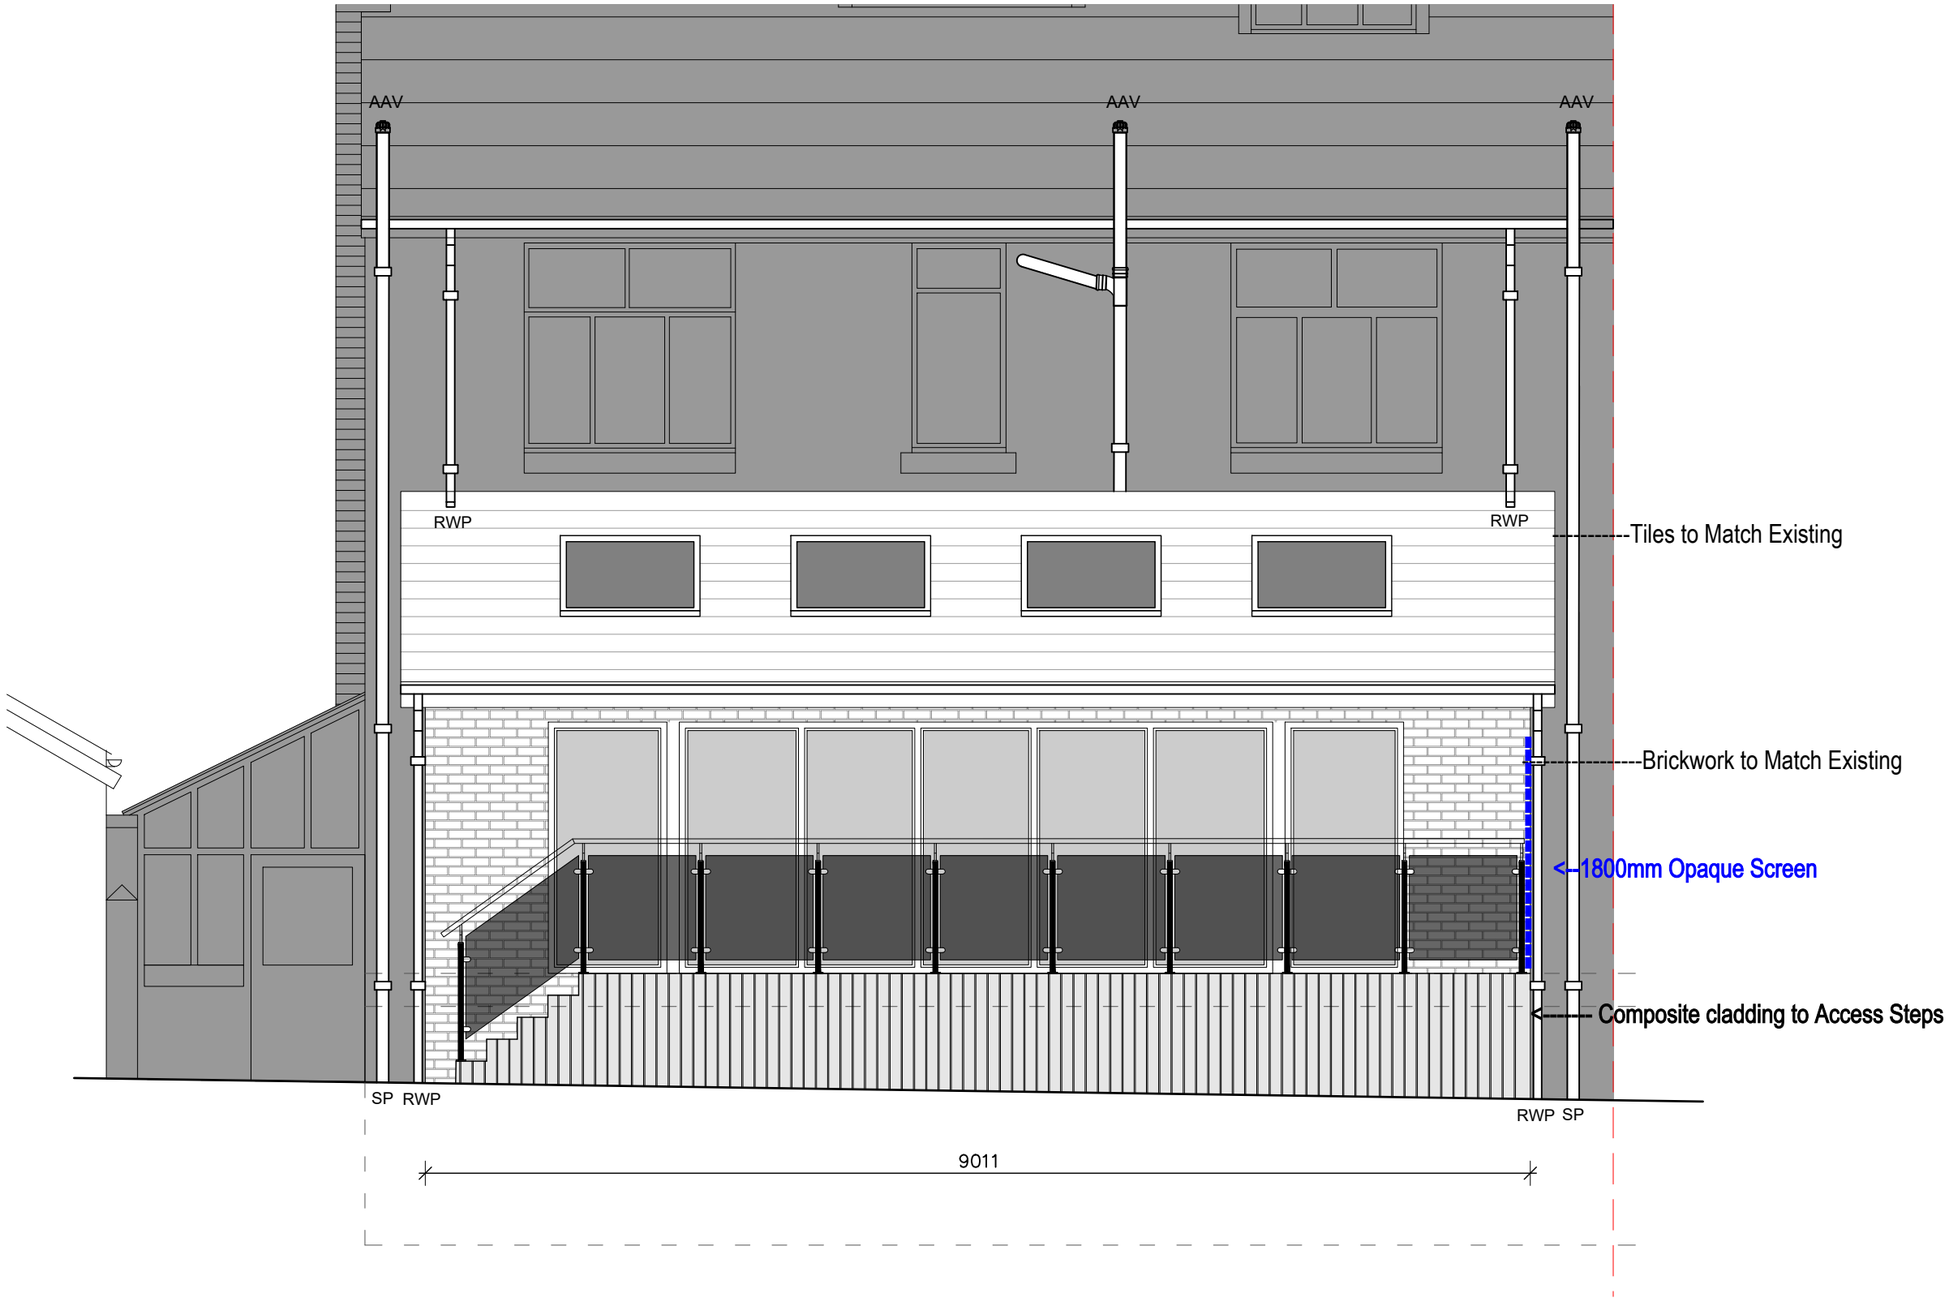


Proposed Rear Elevation (East Facing) - Scale 1:50

m 0 0.5 1.0 1.5 2.0 2.5 3.0 3.5 4.0 4.5 5.0

SCALE 1:50

Client:	Project:	Drawing:
Mr & Mrs Challiner	Proposed Extension & Alterations	Proposed Rear Elevation

Project no:	Drawing no:	Rev:	Drawn:	checked	Date:	Scale: A3
391	PR05				AUG 23	1:50

CONDRON DESIGN CONSULTANTS
Specialist in Planning, Design and Building Regulation Submissions
Mobile : 07734 669651
Email : Condrondesignconsultants@outlook.com