



SITE LOCATION
(Scale 1:50000)

Ordnance Survey map extract
based upon Landranger map series
with the permission of the controller of
Her Majesty's Stationery Office
Licence No. 100022432
Crown copyright.

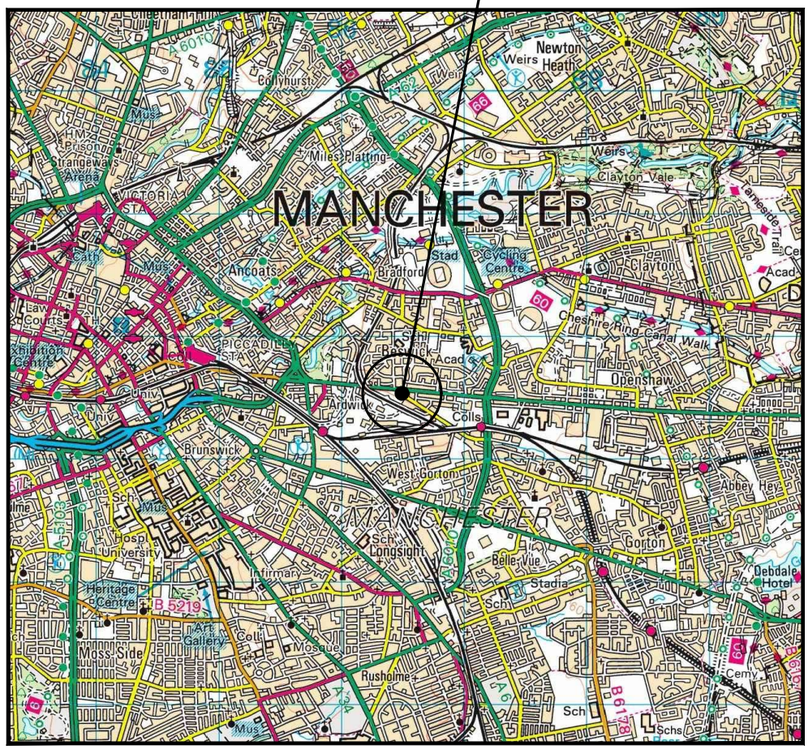

SITE PHOTOGRAPH

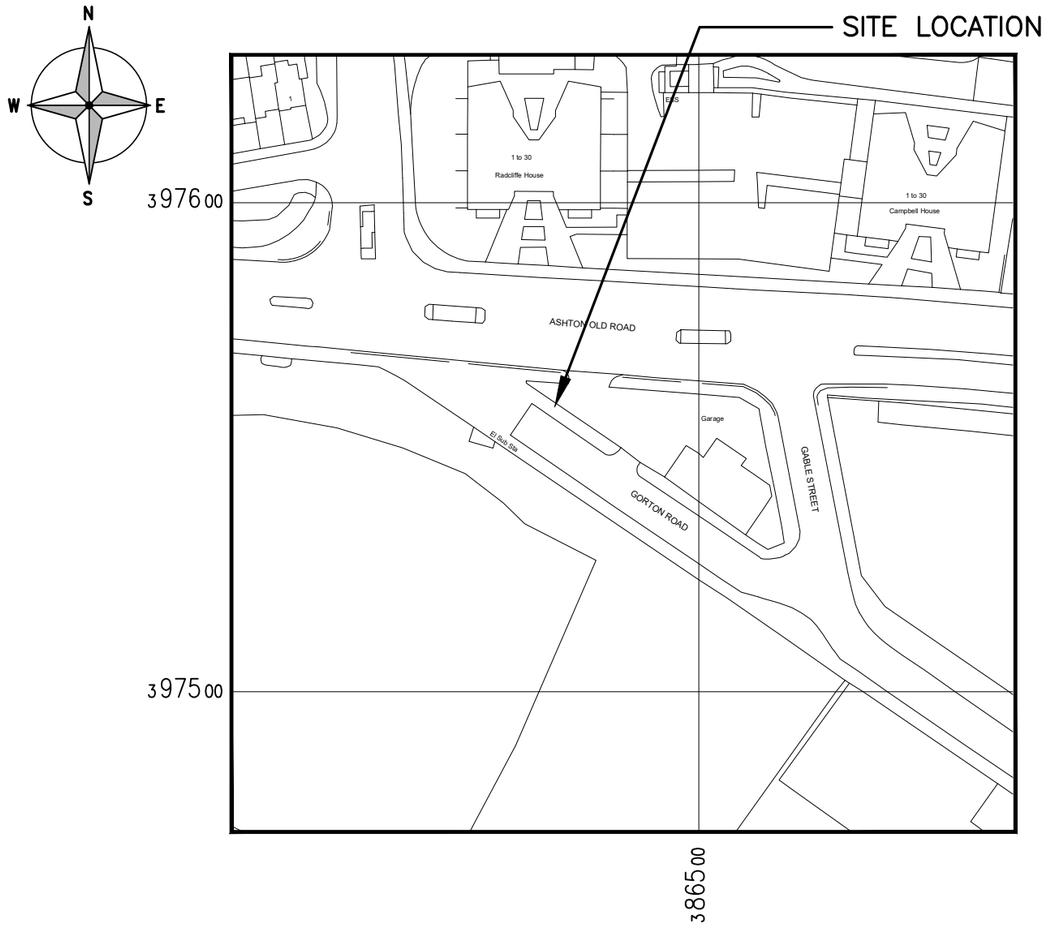

DETAILED SITE LOCATION
(Scale 1:1250)

Based upon Ordnance Survey map extract
with the permission of the Controller of
Her Majesty's Stationery Office.
Crown copyright.
Licence No. 100060020

The drawings comply with TEF Standard ICNIRP guidelines.
Designed in accordance with Cornerstone documents: SDN0008 v5.1

ALL DIMENSIONS ARE IN mm UNLESS NOTED OTHERWISE

N.G.R E: 386469 N: 397563

DIRECTIONS TO SITE:
FROM A57(M)/A635 TAKE FAIRFIELD STREET ONTO ASHTON OLD ROAD HEADING EAST TOWARDS OPENSHAW. AFTER APPROX. 1km TURN RIGHT JUST PAST ASHBURY SERVICE STATION ON TO GABLE STREET THEN 1st RIGHT ON TO GORTON ROAD. SITE IS AT THE END OF ROAD ON RIGHT HAND SIDE ON PAVEMENT.

NOTES:

REV	MODIFICATION	BY	CH	DATE
A	Issued for Approval	A.P	S.B	21.07.23

CLARKE telecom
Unit E, Madison Place, Northampton Road,
Manchester, M40 5AG
Tel: 0161 785 4500
Fax: 0161 785 4501
Web: www.clarke-telecom.com

O2
CORNERSTONE - BEACON

Cell Name	Opt.
ASHTON OLD ROAD SW	D

Cell ID No

CORNERSTONE	TEF	VF
305481_00	096826	N/A

Site Address / Contact Details

ASHTON OLD Rd/GORTON Rd
BESWICK
MANCHESTER
GREATER MANCHESTER
M11 3LW


Drawing Title: SITE LOCATION MAPS

Purpose of issue: PLANNING — Dwg Rev: A

Drawing Number: 100

Surveyed By:	Original Sheet Size:	Pack Issue:
S.B	A3	A

Drawn:	Date:	Checked:	Date:
A.P	21.07.23	S.B	21.07.23

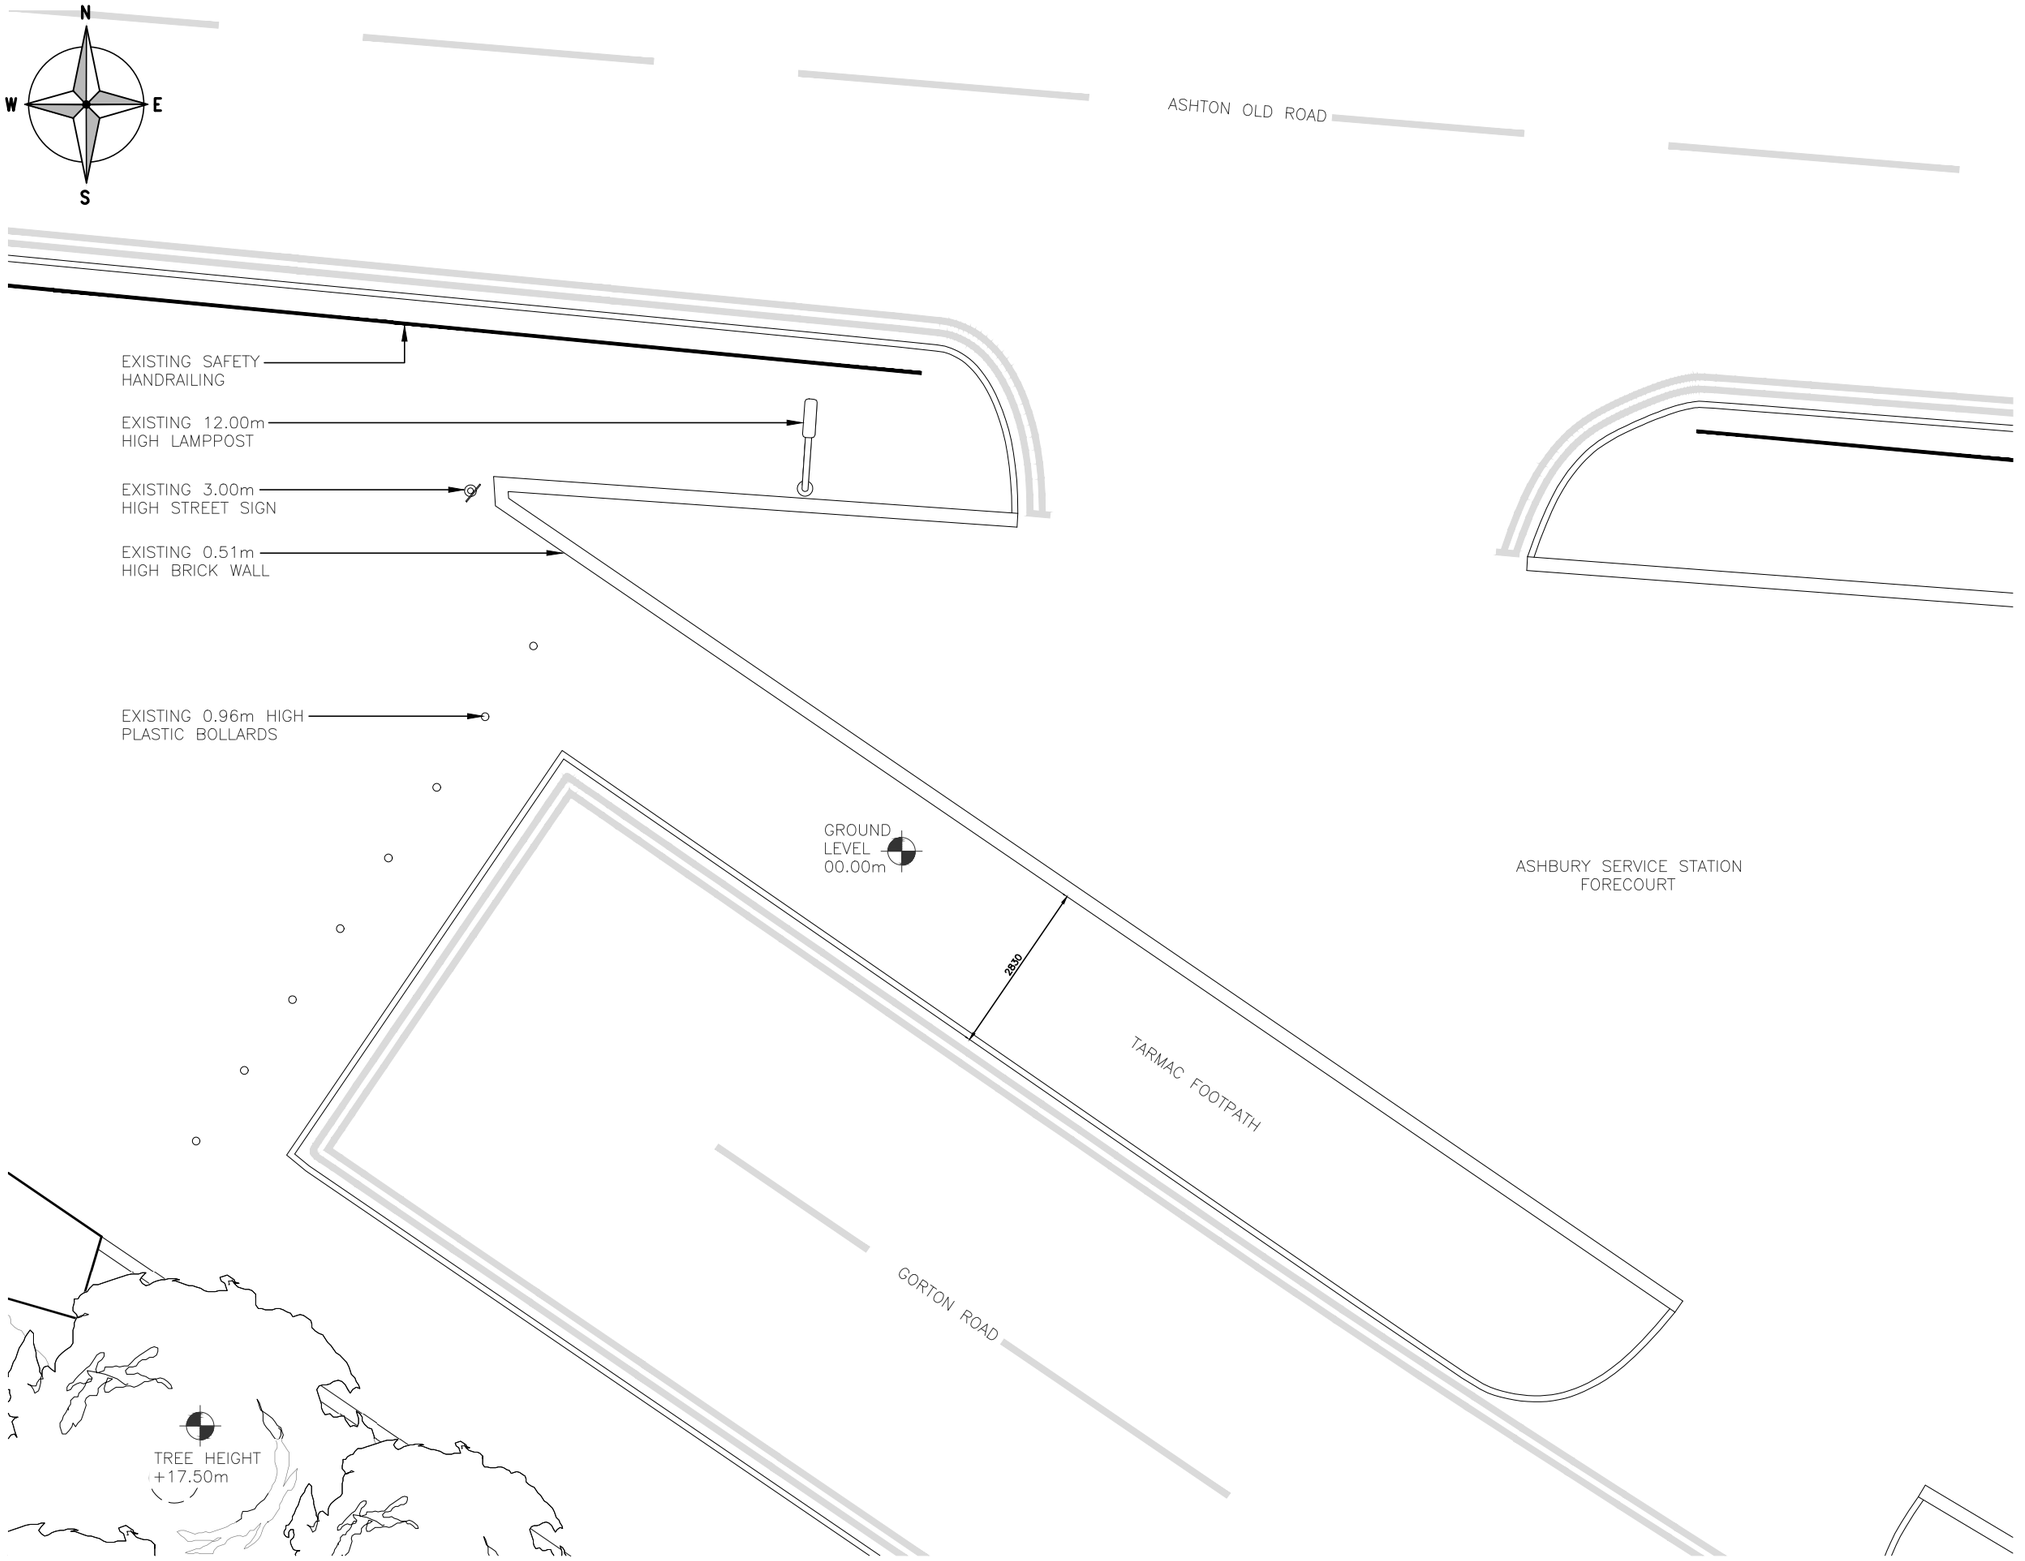

EXISTING SITE PLAN

(1:100)

ALL DIMENSIONS ARE IN mm UNLESS NOTED OTHERWISE

N.G.R E: 386469 N: 397563

NOTES:

REV	MODIFICATION	BY	CH	DATE
A	Issued for Approval	A.P	S.B	21.07.23

CLARKE telecom
Unit E, Madison Place, Northampton Road,
Manchester, M40 5AG
Tel: 0161 785 4500
Fax: 0161 785 4501
Web: www.clarke-telecom.com

O2

CORNERSTONE - BEACON

Cell Name	Opt.
ASHTON OLD ROAD SW	D

Cell ID No

CORNERSTONE	TEF	VF
305481_00	096826	N/A

Site Address / Contact Details

ASHTON OLD Rd/GORTON Rd
BESWICK
MANCHESTER
GREATER MANCHESTER
M11 3LW


Drawing Title: EXISTING SITE PLAN

Purpose of issue: PLANNING — Dwg Rev: A

Drawing Number: 200

Surveyed By:	Original Sheet Size:	Pack Issue:
S.B	A3	A

Drawn:	Date:	Checked:	Date:
A.P	21.07.23	S.B	21.07.23

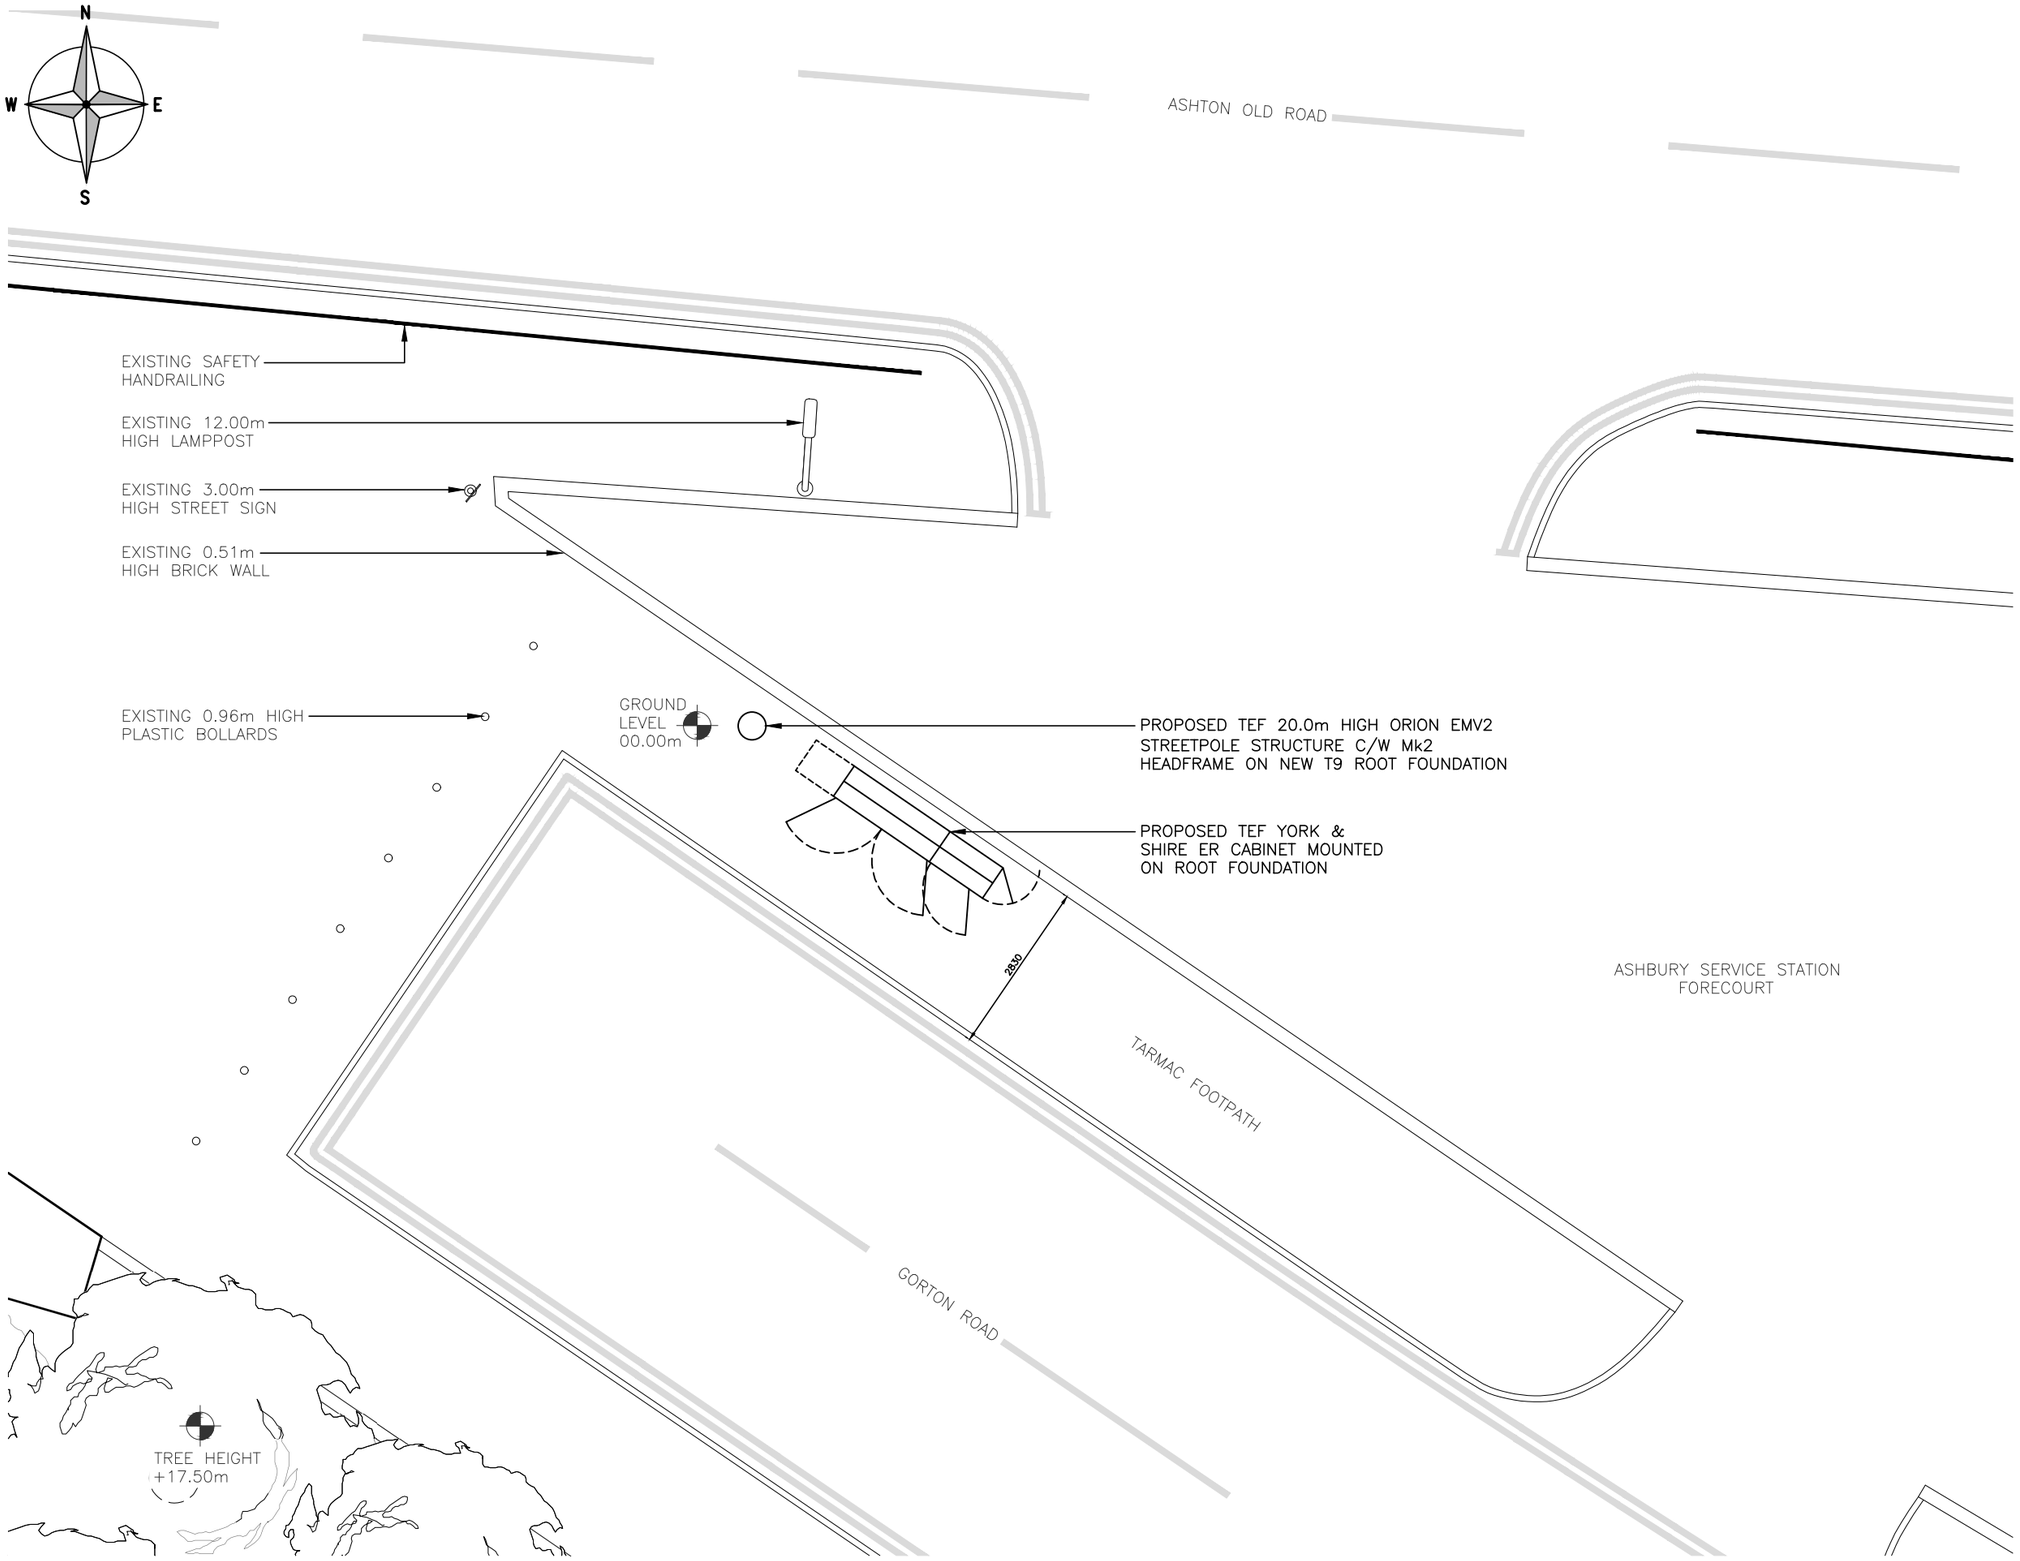

PROPOSED SITE PLAN

(1:100)

The drawings comply with TEF Standard ICNIRP guidelines.
Designed in accordance with Cornerstone documents: SDN0008 v5.1

ALL DIMENSIONS ARE IN mm UNLESS NOTED OTHERWISE

N.G.R E: 386469 N: 397563

NOTES:

REV	MODIFICATION	BY	CH	DATE
A	Issued for Approval	A.P	S.B	21.07.23

CLARKE telecom
Unit E, Madison Place, Northampton Road,
Manchester, M40 5AG
Tel: 0161 785 4500
Fax: 0161 785 4501
Web: www.clarke-telecom.com

O2

CORNERSTONE - BEACON

Cell Name	Opt.
ASHTON OLD ROAD SW	D

Cell ID No

CORNERSTONE	TEF	VF
305481_00	096826	N/A

Site Address / Contact Details

ASHTON OLD Rd/GORTON Rd
BESWICK
MANCHESTER
GREATER MANCHESTER
M11 3LW


Drawing Title: PROPOSED SITE PLAN

Purpose of issue: PLANNING — Dwg Rev:

Drawing Number: 201 — A

Surveyed By:	Original Sheet Size:	Pack Issue:
S.B	A3	

Drawn:	Date:	Checked:	Date:	
A.P	21.07.23	S.B	21.07.23	A

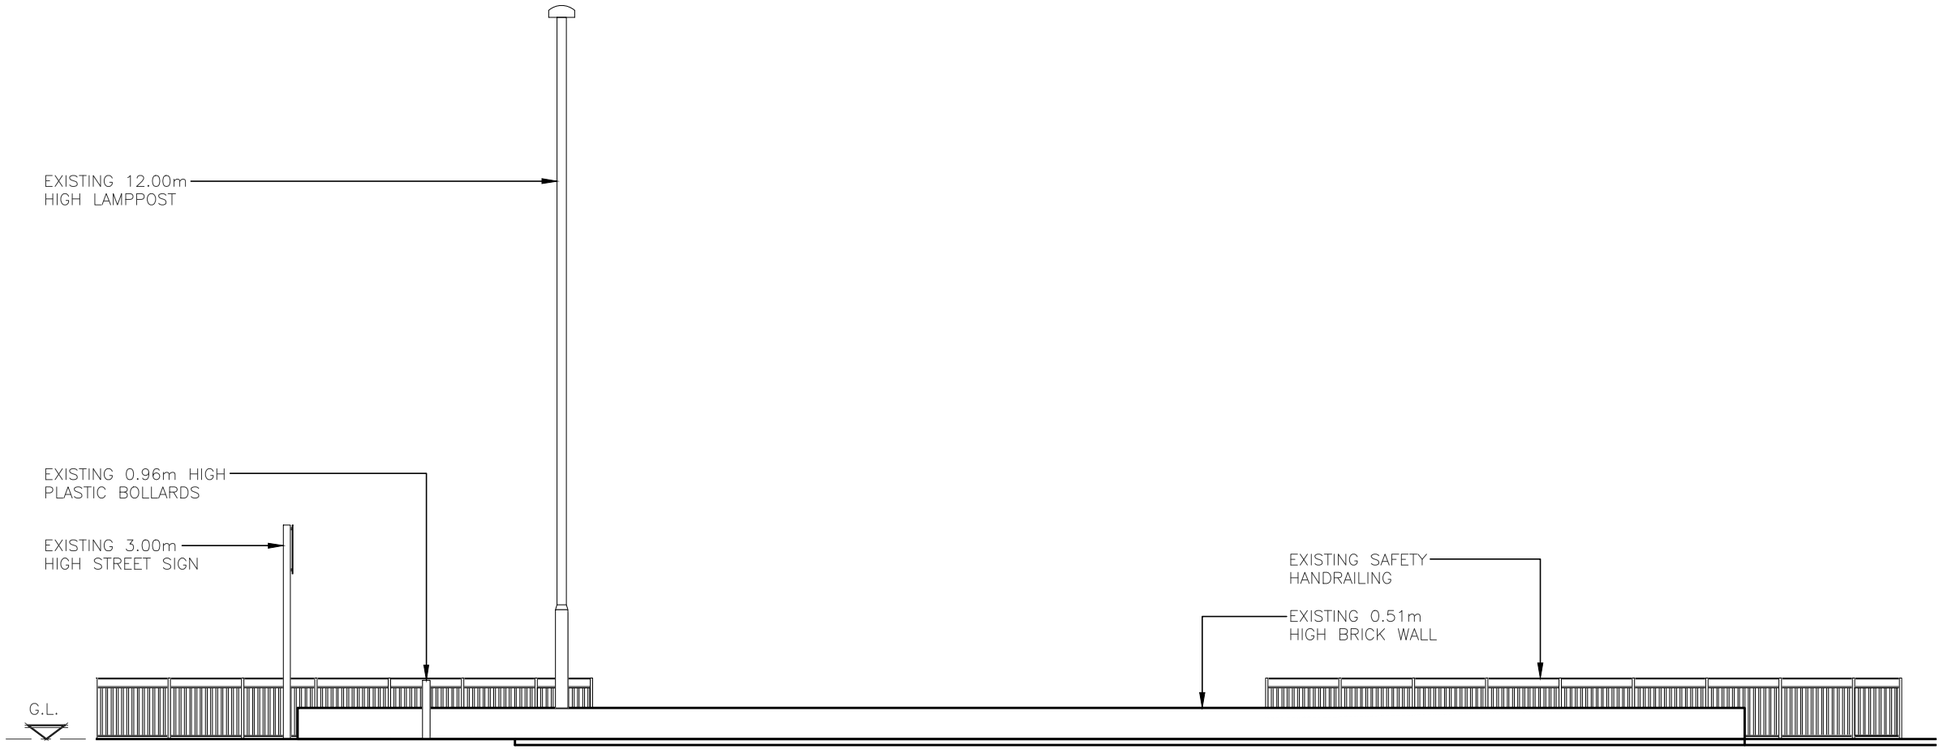

EXISTING NORTH EAST ELEVATION
(1:100)

ALL DIMENSIONS ARE IN mm UNLESS NOTED OTHERWISE

N.G.R E: 386469 N: 397563

NOTES:

REV	MODIFICATION	BY	CH	DATE
A	Issued for Approval	A.P	S.B	21.07.23

CLARKE telecom
Unit E, Madison Place, Northampton Road,
Manchester, M40 5AG
Tel: 0161 785 4500
Fax: 0161 785 4501
Web: www.clarke-telecom.com

O2

CORNERSTONE - BEACON

Cell Name	Opt.
ASHTON OLD ROAD SW	D

Cell ID No

CORNERSTONE	TEF	VF
305481_00	096826	N/A

Site Address / Contact Details

ASHTON OLD Rd/GORTON Rd
BESWICK
MANCHESTER
GREATER MANCHESTER
M11 3LW


Drawing Title: EXISTING SITE ELEVATION

Purpose of issue: PLANNING — Dwg Rev: A

Drawing Number: 300

Surveyed By: S.B — Original Sheet Size: A3 — Pack Issue: A

Drawn:	Date:	Checked:	Date:
A.P	21.07.23	S.B	21.07.23

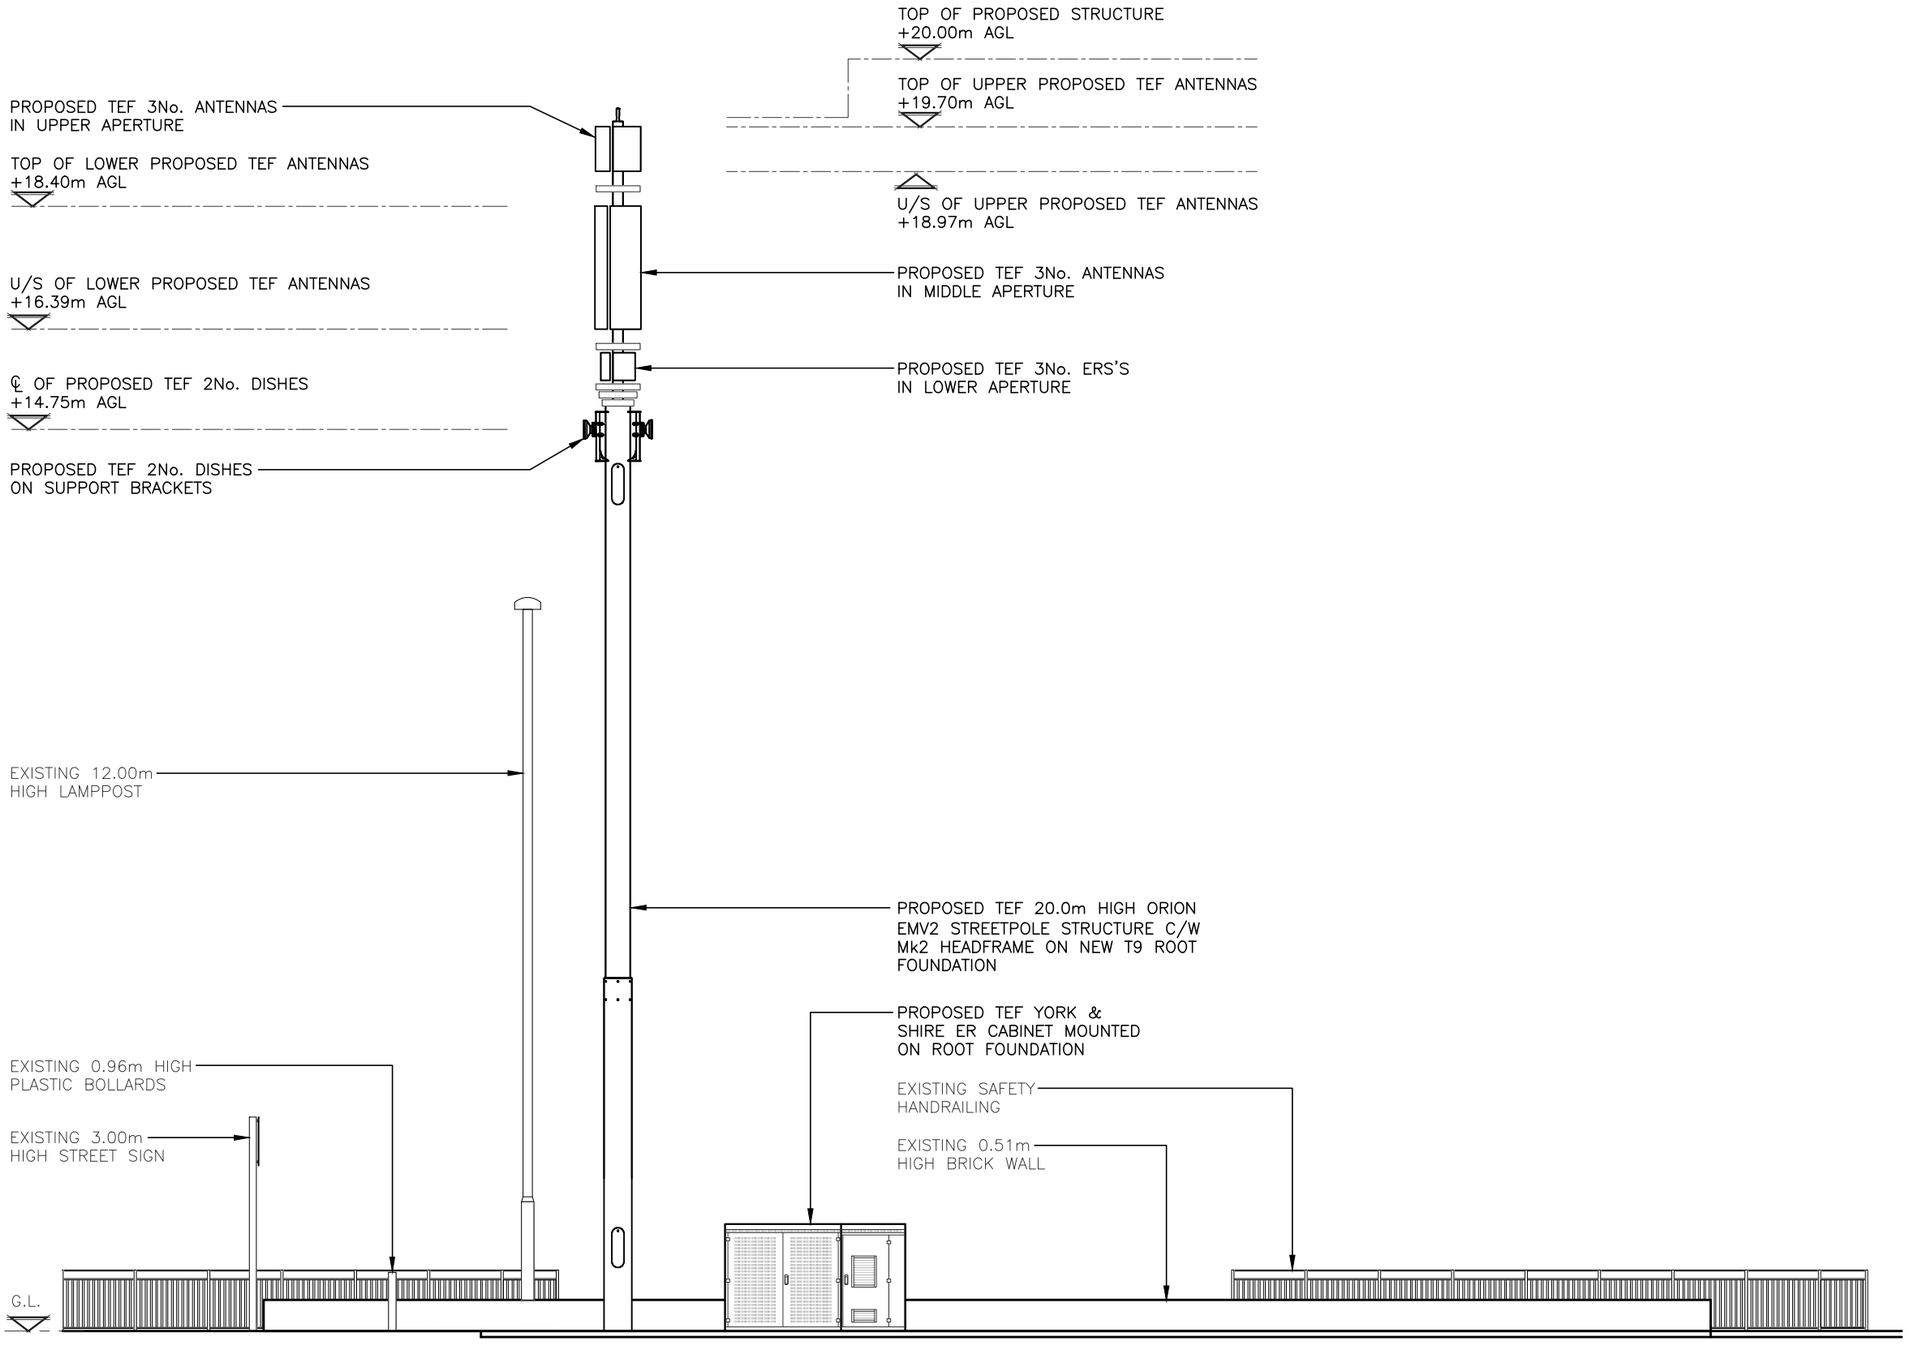

PROPOSED NORTH EAST ELEVATION

(1:100)

The drawings comply with TEF Standard ICNIRP guidelines.
Designed in accordance with Cornerstone documents: SDN0008 v5.1

ALL DIMENSIONS ARE IN mm UNLESS NOTED OTHERWISE

N.G.R E: 386469 N: 397563

NOTES:

REV	MODIFICATION	BY	CH	DATE
A	Issued for Approval	A.P	S.B	21.07.23

CLARKE telecom
Unit E, Madison Place, Northampton Road,
Manchester, M40 5AG
Tel: 0161 785 4500
Fax: 0161 785 4501
Web: www.clarke-telecom.com

O2

CORNERSTONE - BEACON

Cell Name	Opt.
ASHTON OLD ROAD SW	D

Cell ID No

CORNERSTONE	TEF	VF
305481_00	096826	N/A

Site Address / Contact Details

ASHTON OLD Rd/GORTON Rd
BESWICK
MANCHESTER
GREATER MANCHESTER
M11 3LW

Drawing Title: PROPOSED SITE ELEVATION

Purpose of issue: PLANNING — Dwg Rev: A

Drawing Number: 301

Surveyed By:	Original Sheet Size:	Pack Issue:
S.B	A3	A

Drawn:	Date:	Checked:	Date:
A.P	21.07.23	S.B	21.07.23