



1 Site Plan Location
1 : 500 @A1

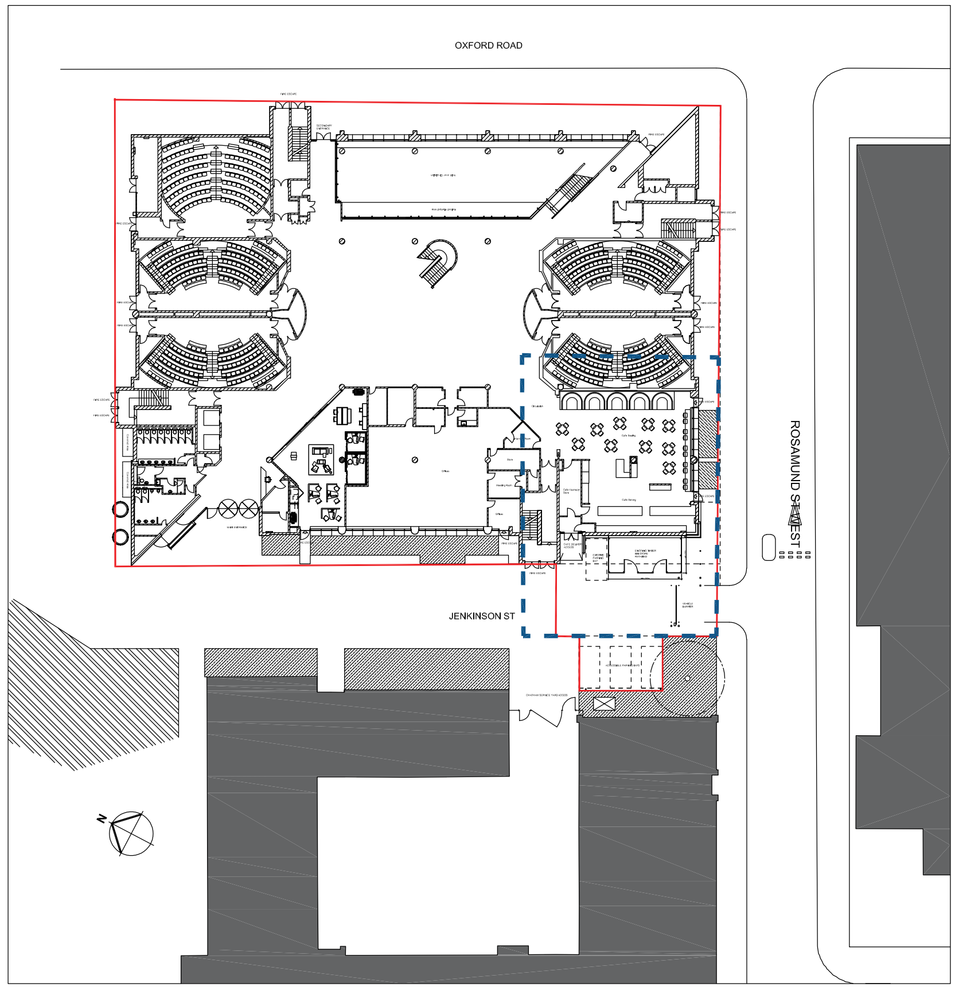

2 Site Plan Proposed
1 : 150 @A1

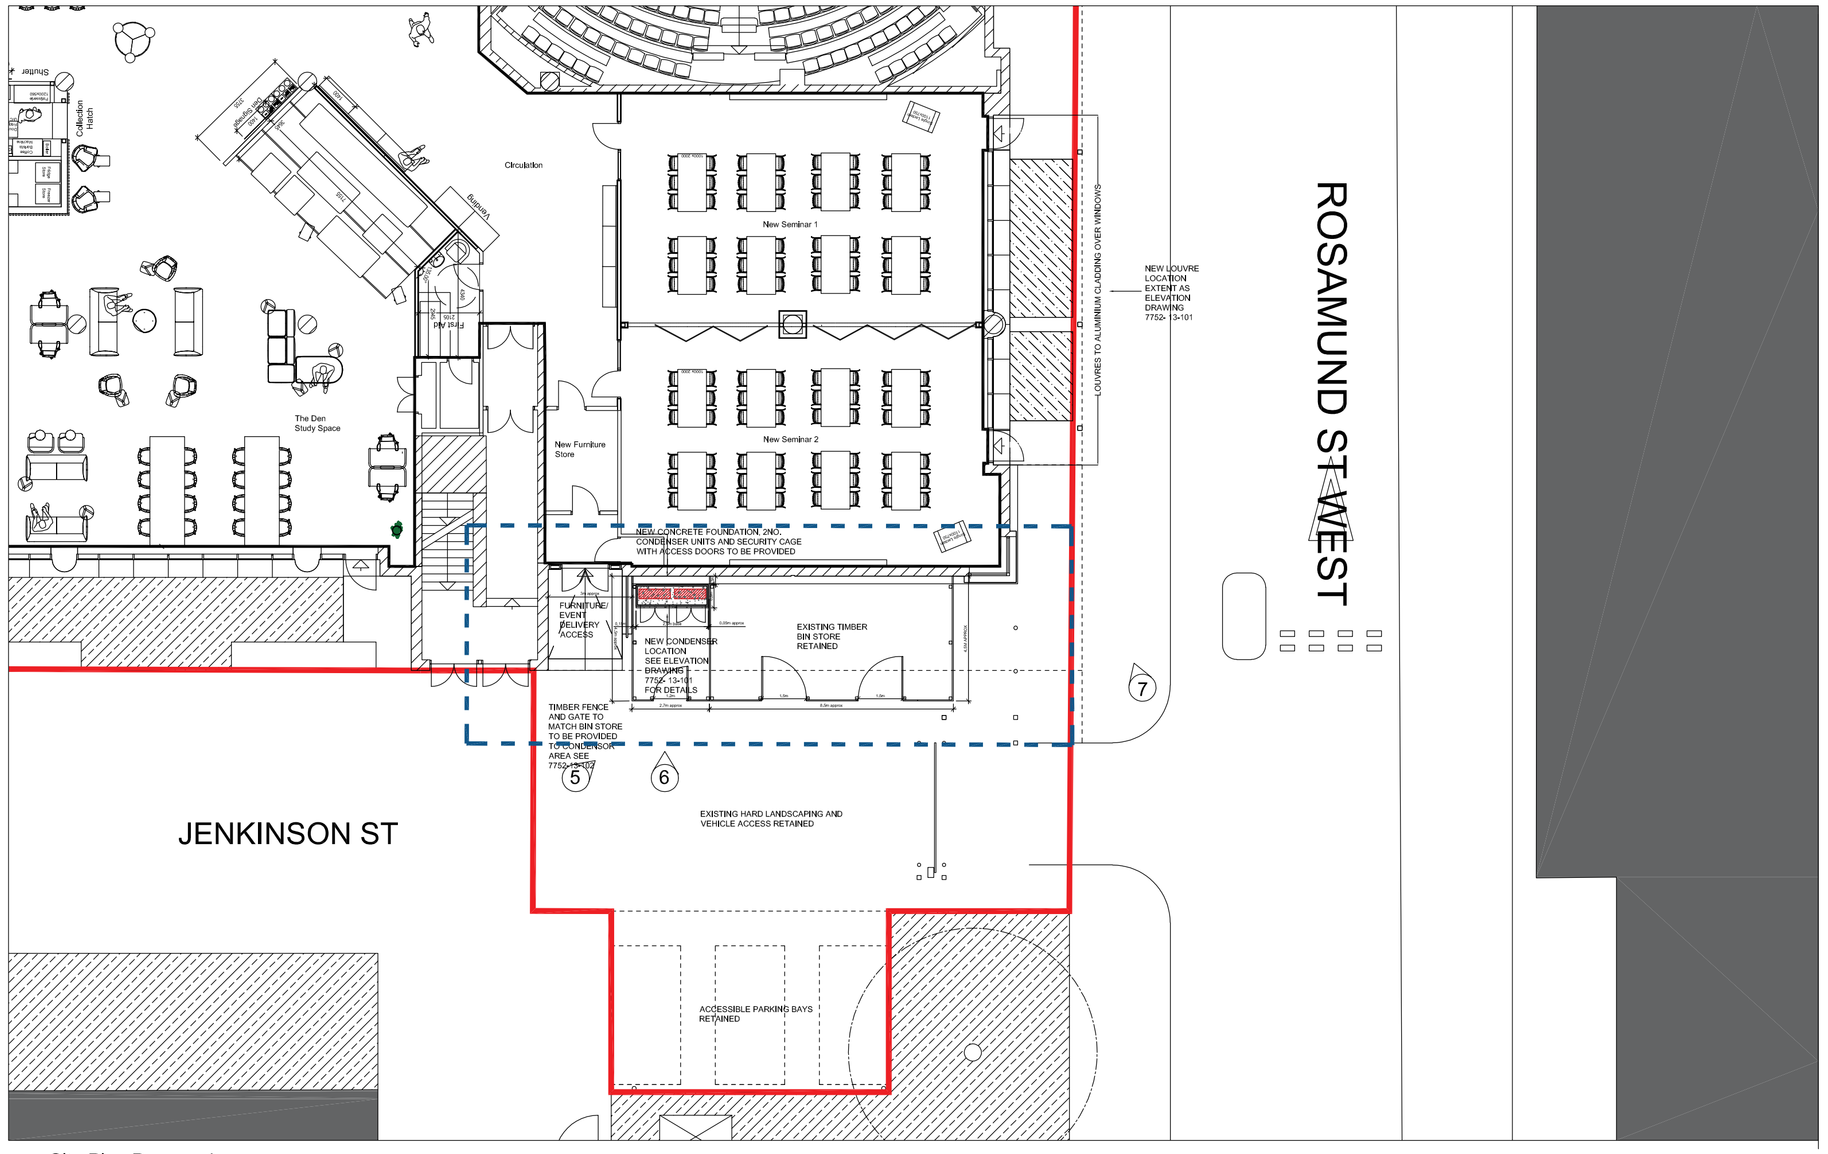




5 Site Plan Location Existing Photos and Proposed Condenser Location 6





7 Site Plan Location Existing Photos and Proposed Louvre Location 8

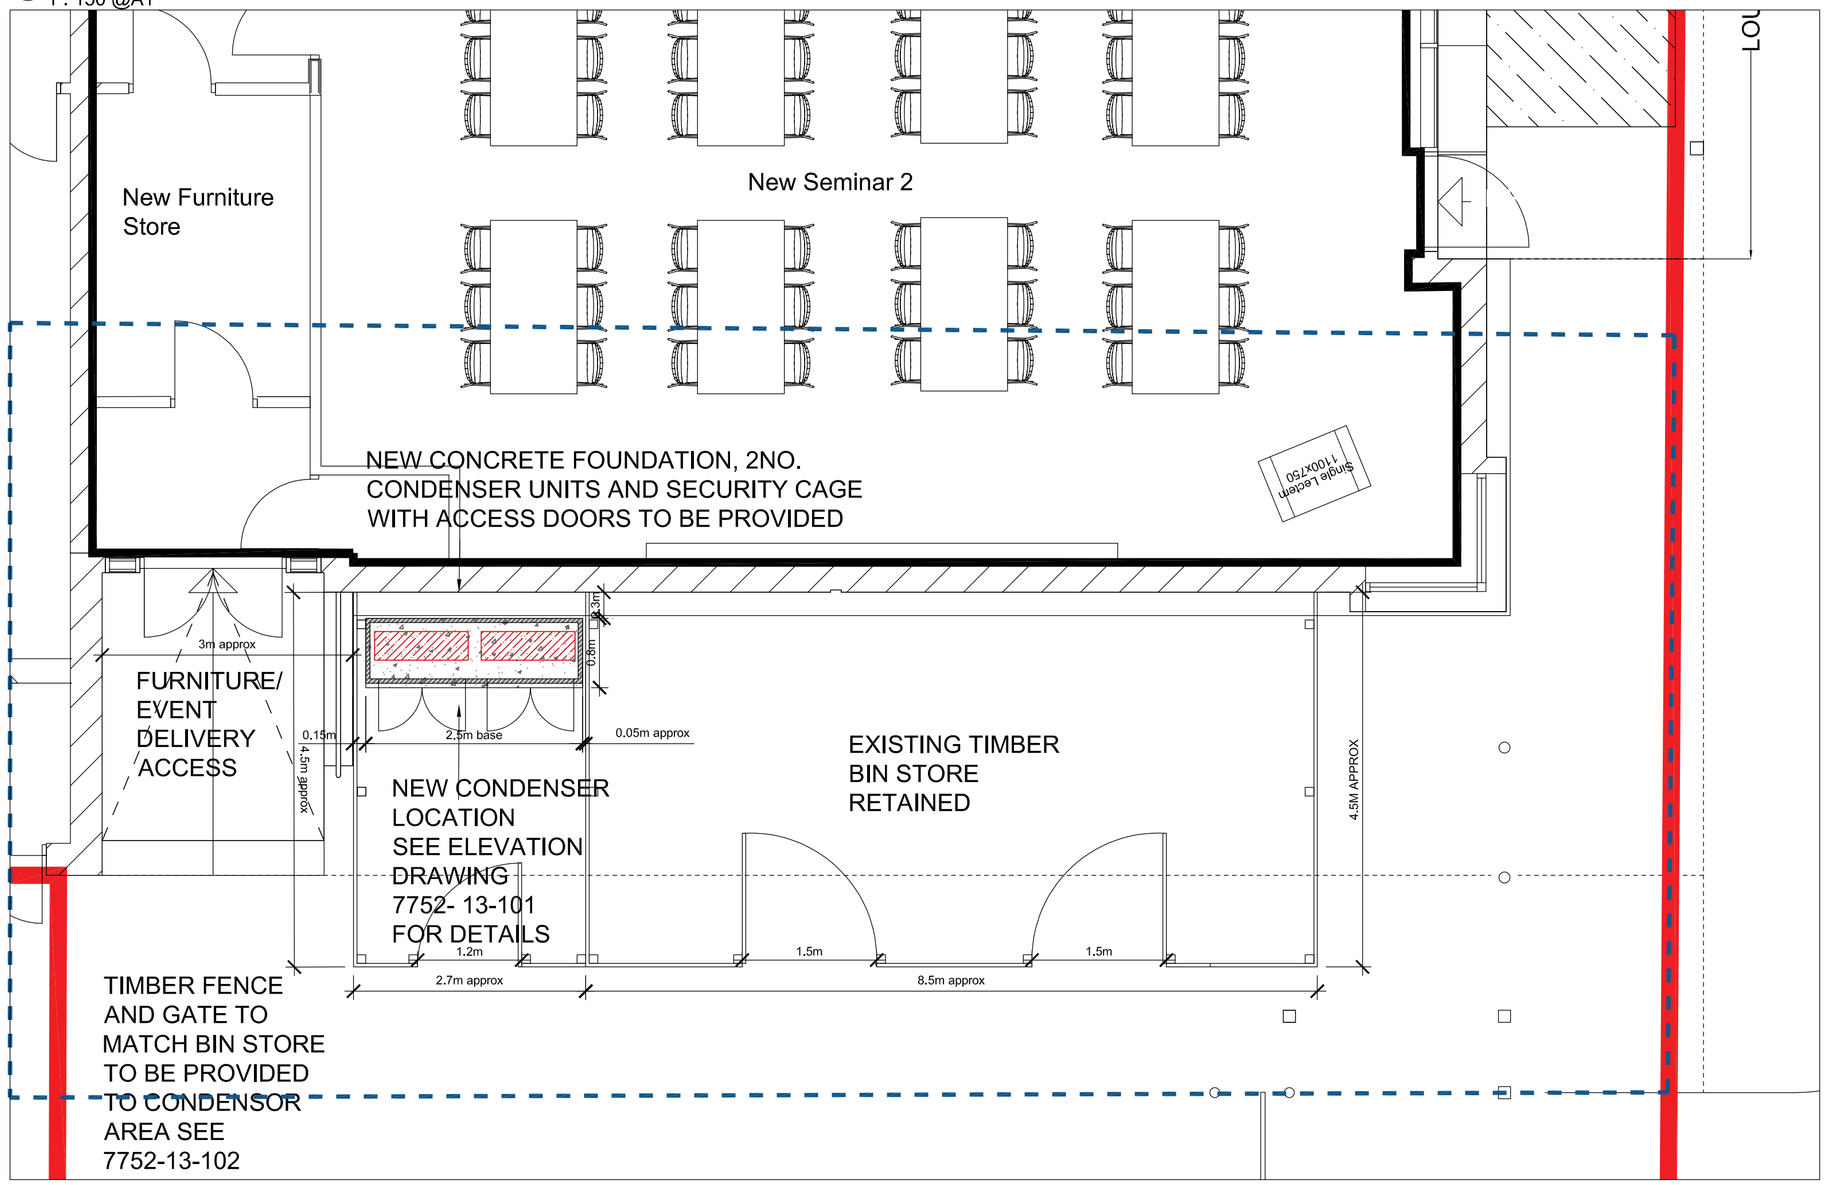

3 Site Setting Out
1 : 50 @A1

0 50
PAPER SCALE CHECK (mm)

CDM RESIDUAL RISK INFORMATION (HASBox)

In addition to the hazards / risks normally associated with the types of work detailed on this drawing, note the following:-

CONSTRUCTION

-
-
-

MAINTENANCE / CLEANING

-
-
-

DEMOLITION / DECOMMISSIONING

-
-
A

It is assumed that all works will be carried out by a competent contractor working, where appropriate, to and approved method statement.

Site boundary

Works Area Location Highlighted

Revision	Drwn	Chk'd	Date
B - Updated to show timber fence to condensor area. Planning update to include bin store.	KMD	CG	JUL 23
A - Stage 4 Issue	KMD	SL	APR 23

Project Status

PLANNING

This information, whether drawn or as a data file, is copyright and issued strictly for use on the project for which it is provided

Project/Client

MMU
GEOFFREY MANTON
GROUND FLOOR
REFURBISHMENT
-

Drawing Title

SITE PLAN
PROPOSED SETTING OUT
-

Drawn	Date	Checked	Scale
kmd	Feb 23	SL	AS DWG @ A1

Manchester:
5th Floor
31 Dale Street
Manchester M1 1EY
+44 (0)161 831 7300

Southampton:
Manor Park
Mimstead
Southampton SO43 7FY
+44 (0)23 8081 7900

www.fairhursts.com

fairhursts design group

Job No.	Drawing No.	Revision
7752	01-102	B