

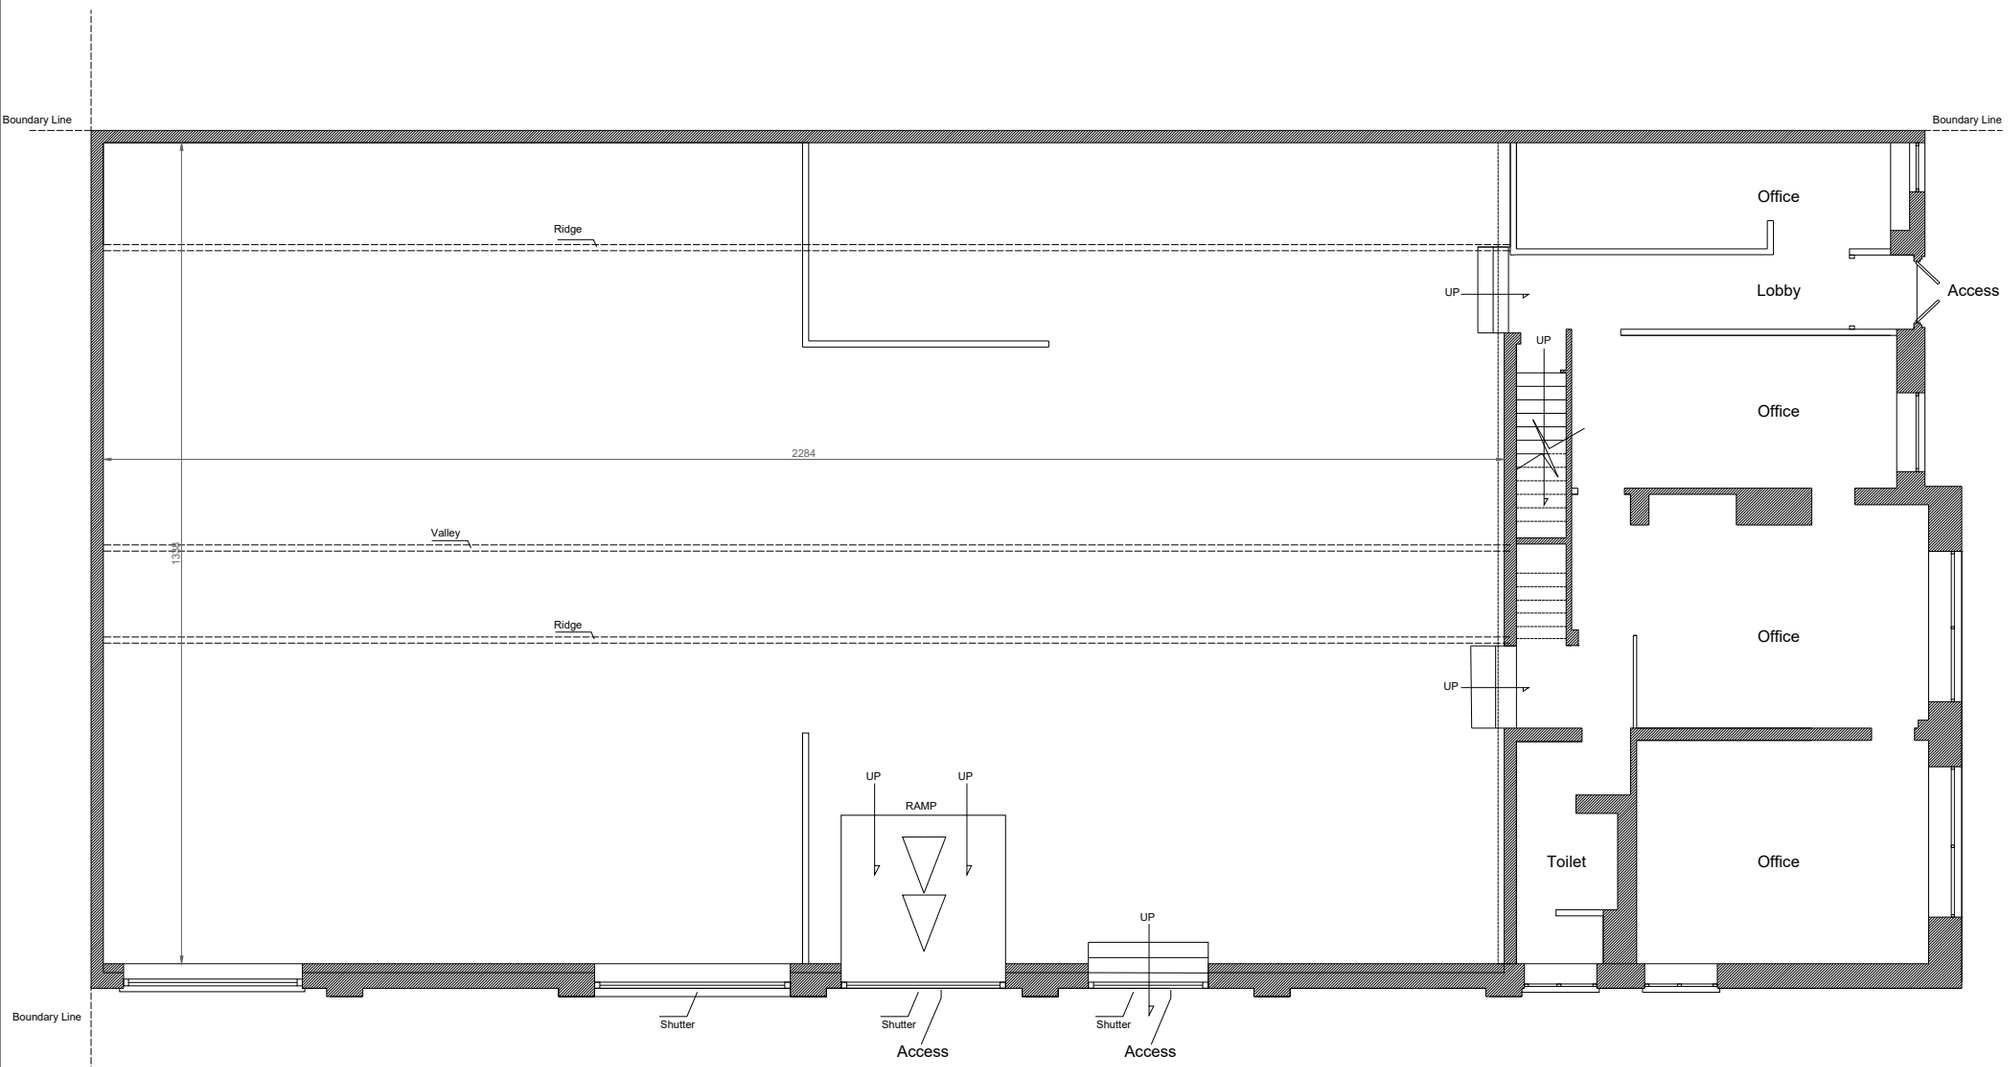


Existing ground floor

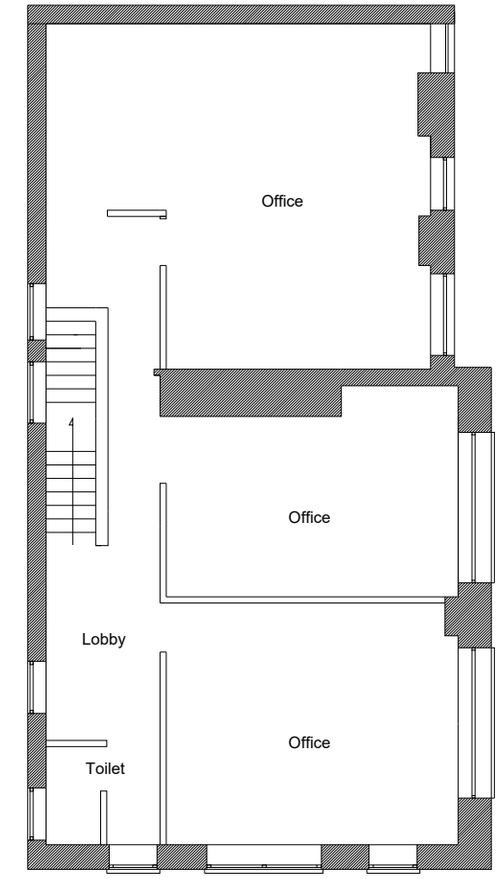

Existing First floor

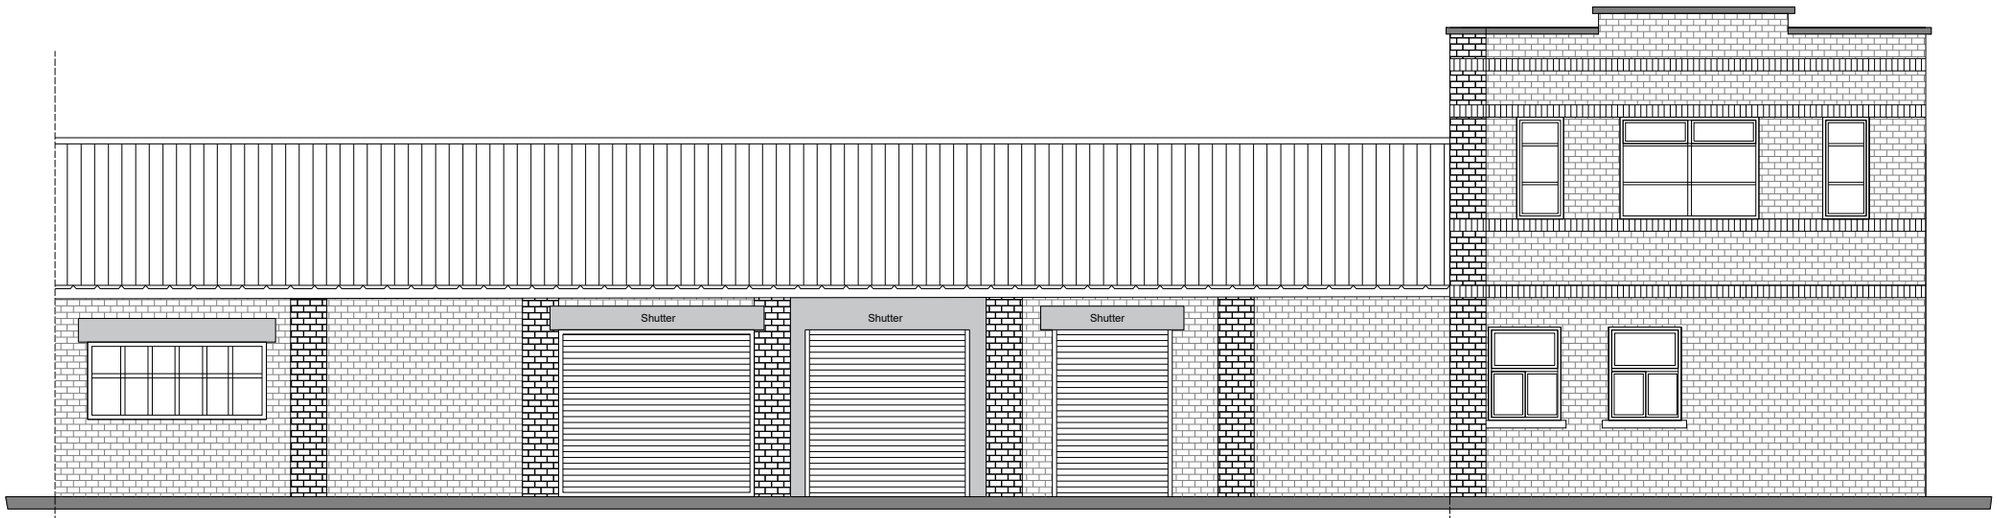

Existing side elevation (Slade Grove)

Project:

48 Hamilton Road
Longsight
M13 0PE


Client: Mr Osama Hamido

DRG Title:
EXISTING Plans/ Elevations

	Job No	Dwg. No
Date: 15/08/2023	08.23	A02
Scale: 1:50 on A1		

Agent:
Dr Taki Eddin Sonbli


Email: SUNBULLI@HOTMAIL.CO.UK

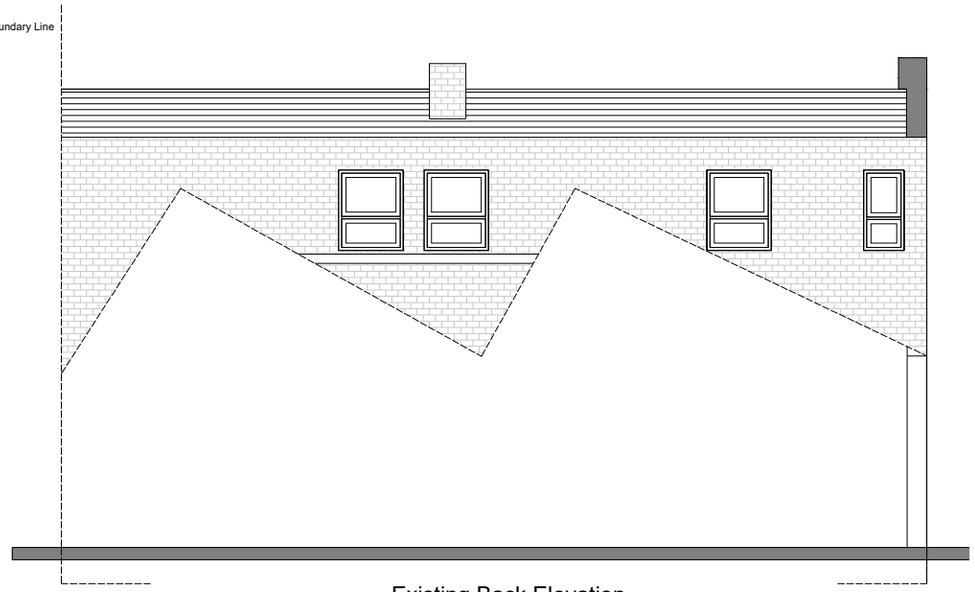


Existing Back Elevation




Existing Front Elevation (Hamilton Road)

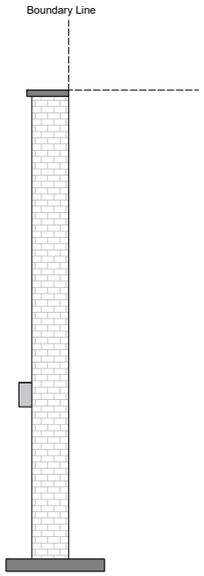


Existing Side Elevation

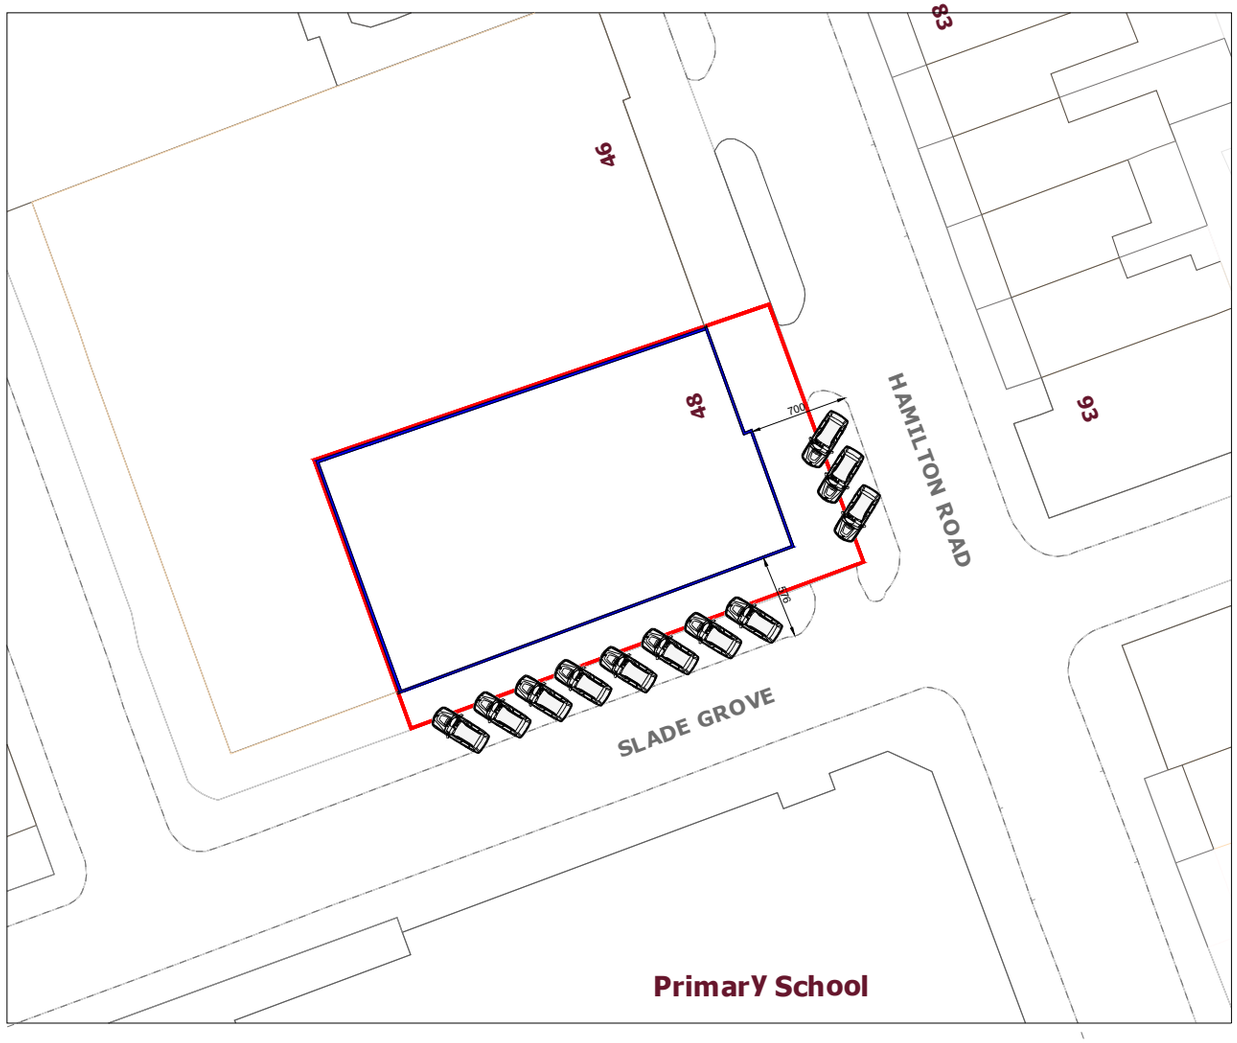

Existing Block Plan 1:200

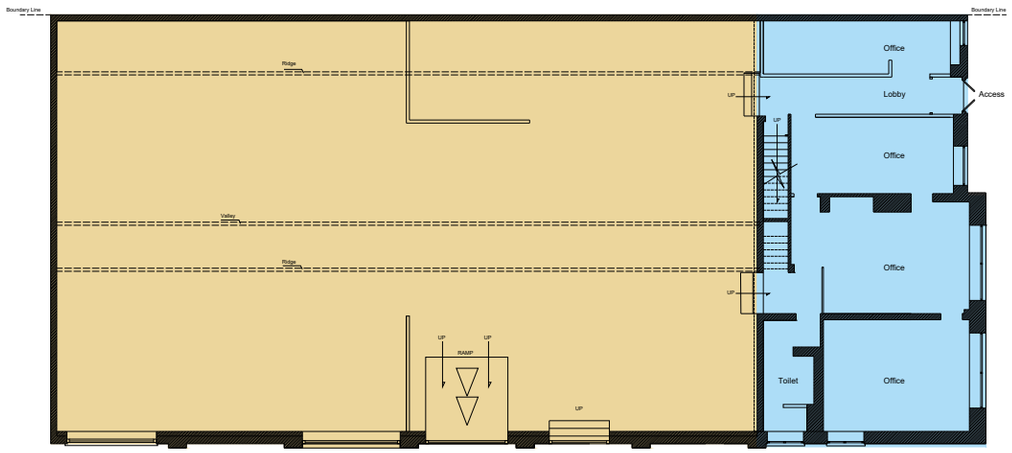

Existing ground floor Use

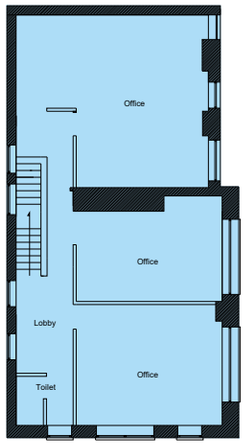


Existing First floor use


Car sale
(now vacant)

Offices

Project:	
48 Hamilton Road Longsight M13 0PE	
Client: Mr Osama Hamido	
DRG Title: EXISTING Plans/ Elevations	
Date: 15/08/2023 Scale: 1:50 on A1	Job No 08.23 / Dwg. No A03
Agent: Dr Taki Eddin Sonbli	
Email: SUNBULLI@HOTMAIL.CO.UK	

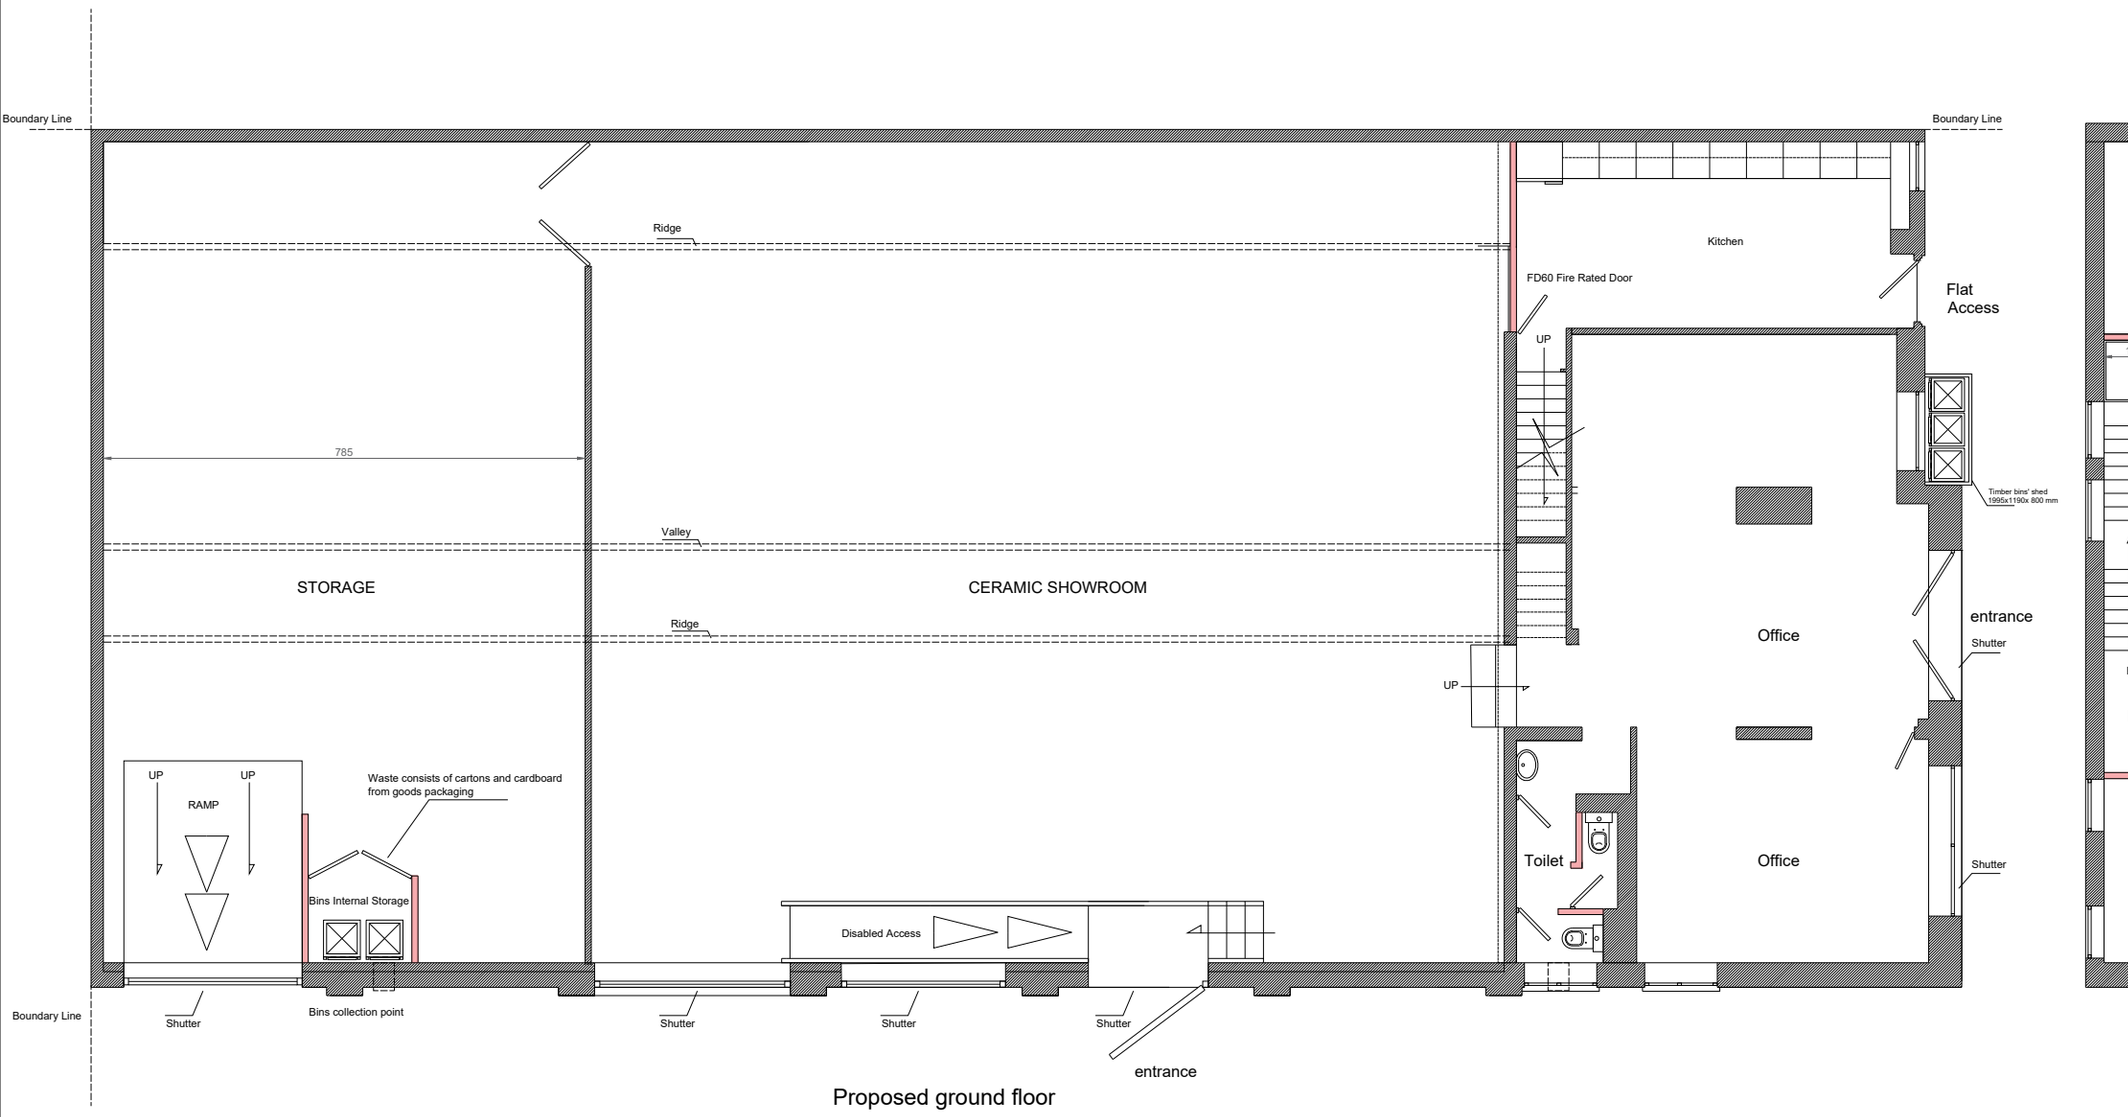

Proposed ground floor

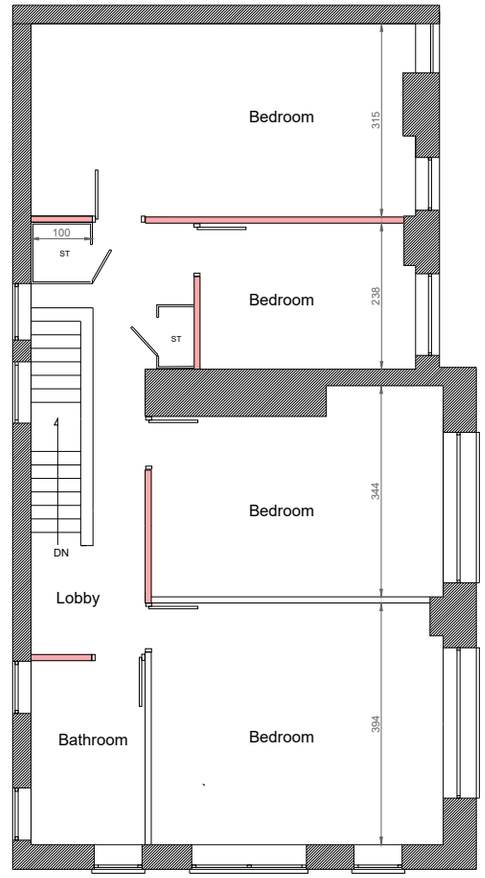

Proposed First floor



Proposed side elevation (Slade Grove)

Project:

48 Hamilton Road
Longsight
M13 0PE

Client: Mr Osama Hamido


DRG Title:
PROPOSED Plans/ Elevations

	Job No	Dwg. No
Date: 15/08/2023	08.23	A04
Scale: 1:50 on A1		

Agent:
Dr Taki Eddin Sonbli

Email: SUNBULLI@HOTMAIL.CO.UK


Construction work/ structure alterations to be checked by a structure engineer

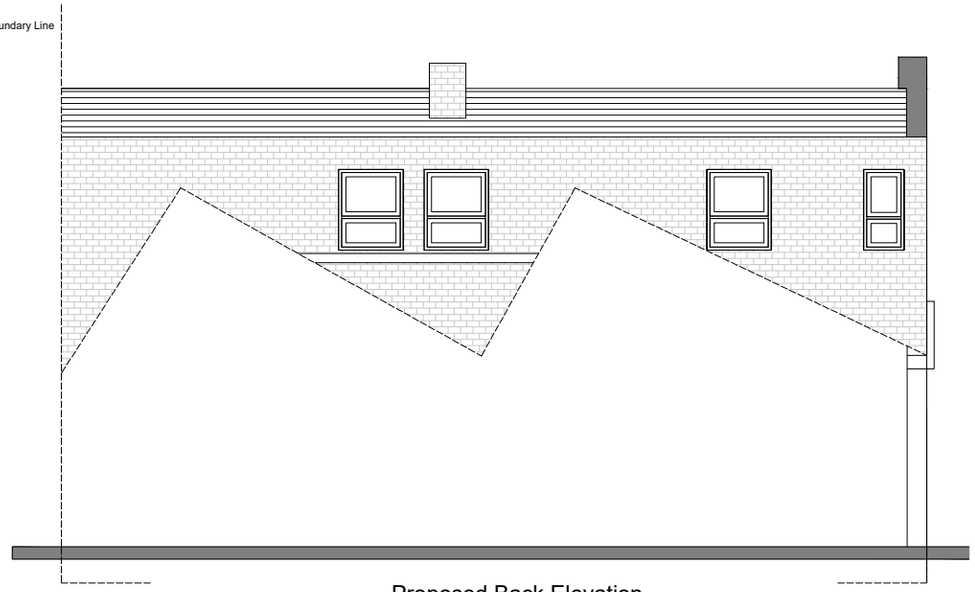


Proposed Back Elevation




Proposed Front Elevation (Hamilton Road)

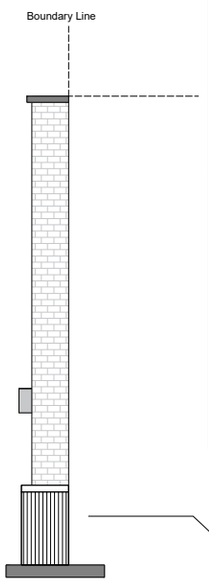


Proposed Side Elevation

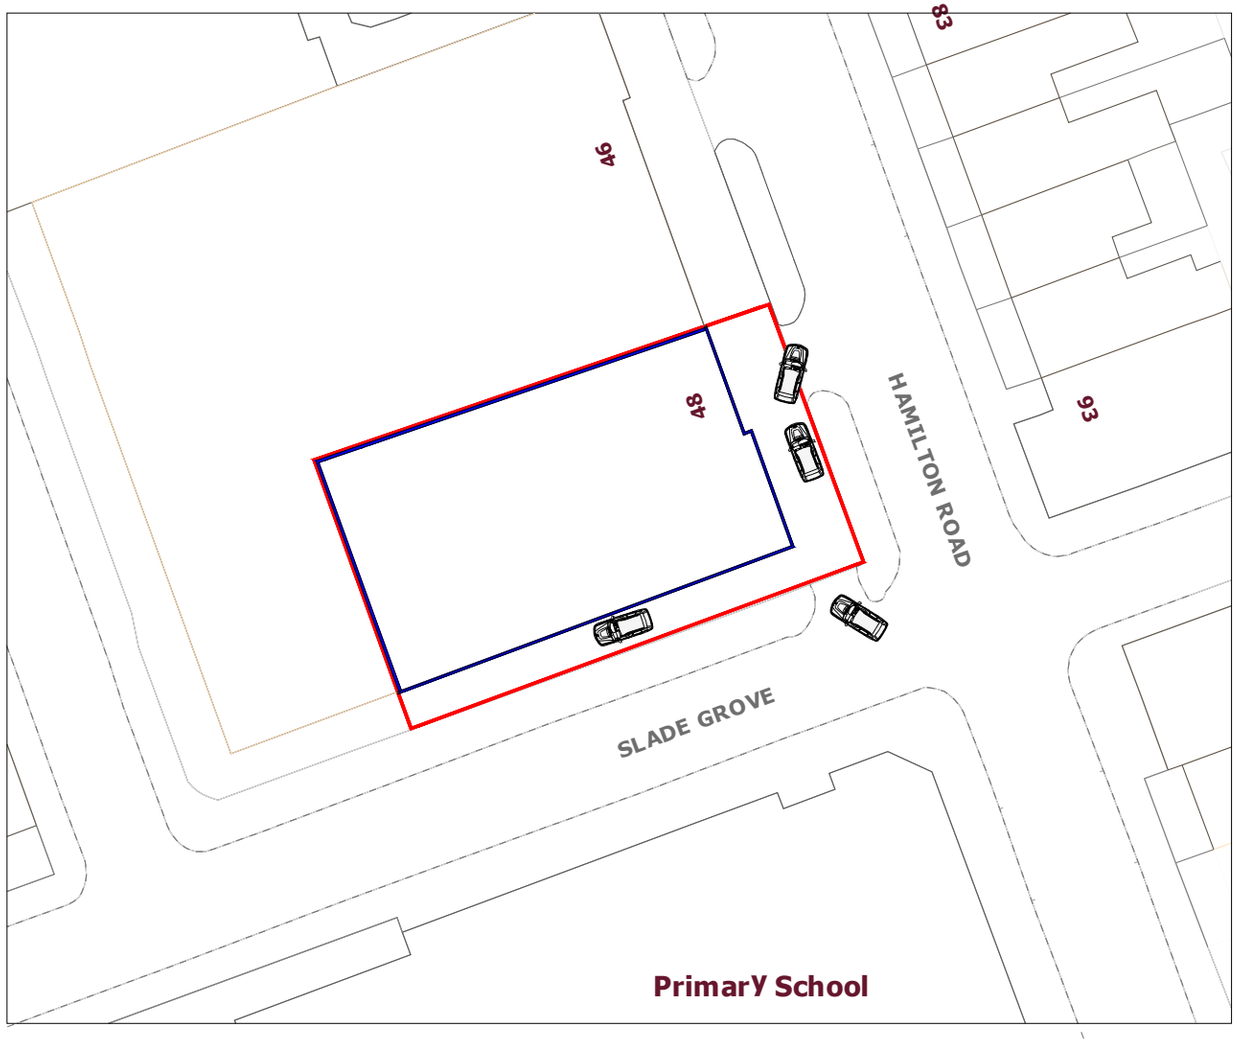

Proposed Block Plan 1:200

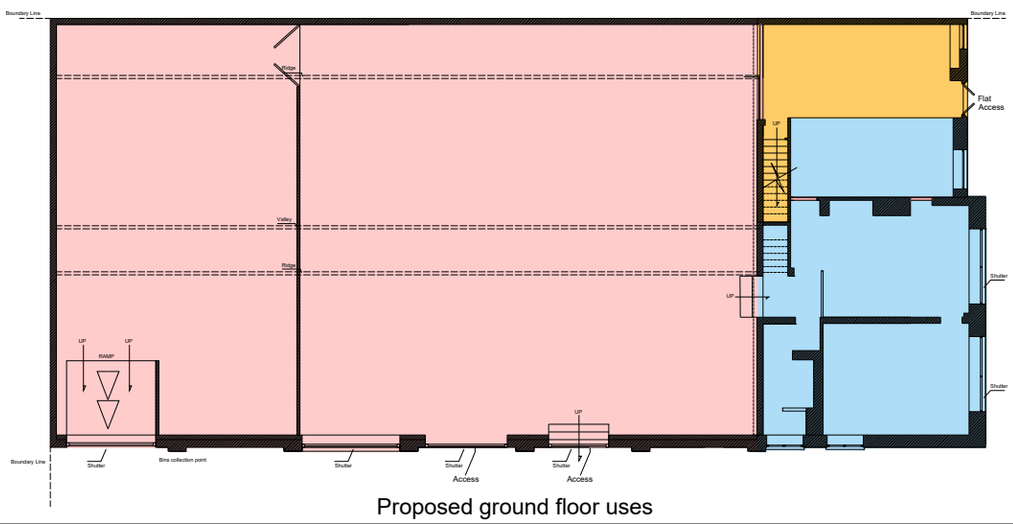

Proposed ground floor uses

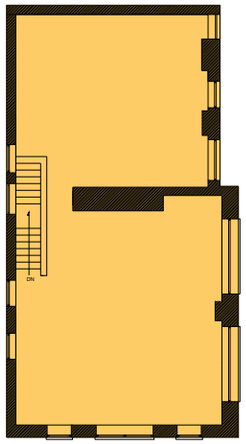

Proposed First floor uses



Bins shed design

https://www.summergardenbuildings.co.uk/products/garden-sheds/wheelie-bin-store-33008151.html

Flat

Offices

Ceramic gallery/shop and its storage area

Project:

48 Hamilton Road
Longsight
M13 0PE

Client: Mr Osama Hamido

DRG Title:
PROPOSED Plans/ Elevations

	Job No	Dwg. No
Date: 15/08/2023	08.23	A05
Scale: 1:50 on A1		

Agent:
Dr Taki Eddin Sonbli

Email: SUNBULLI@HOTMAIL.CO.UK

Construction work/ structure alterations to be checked by a structure engineer