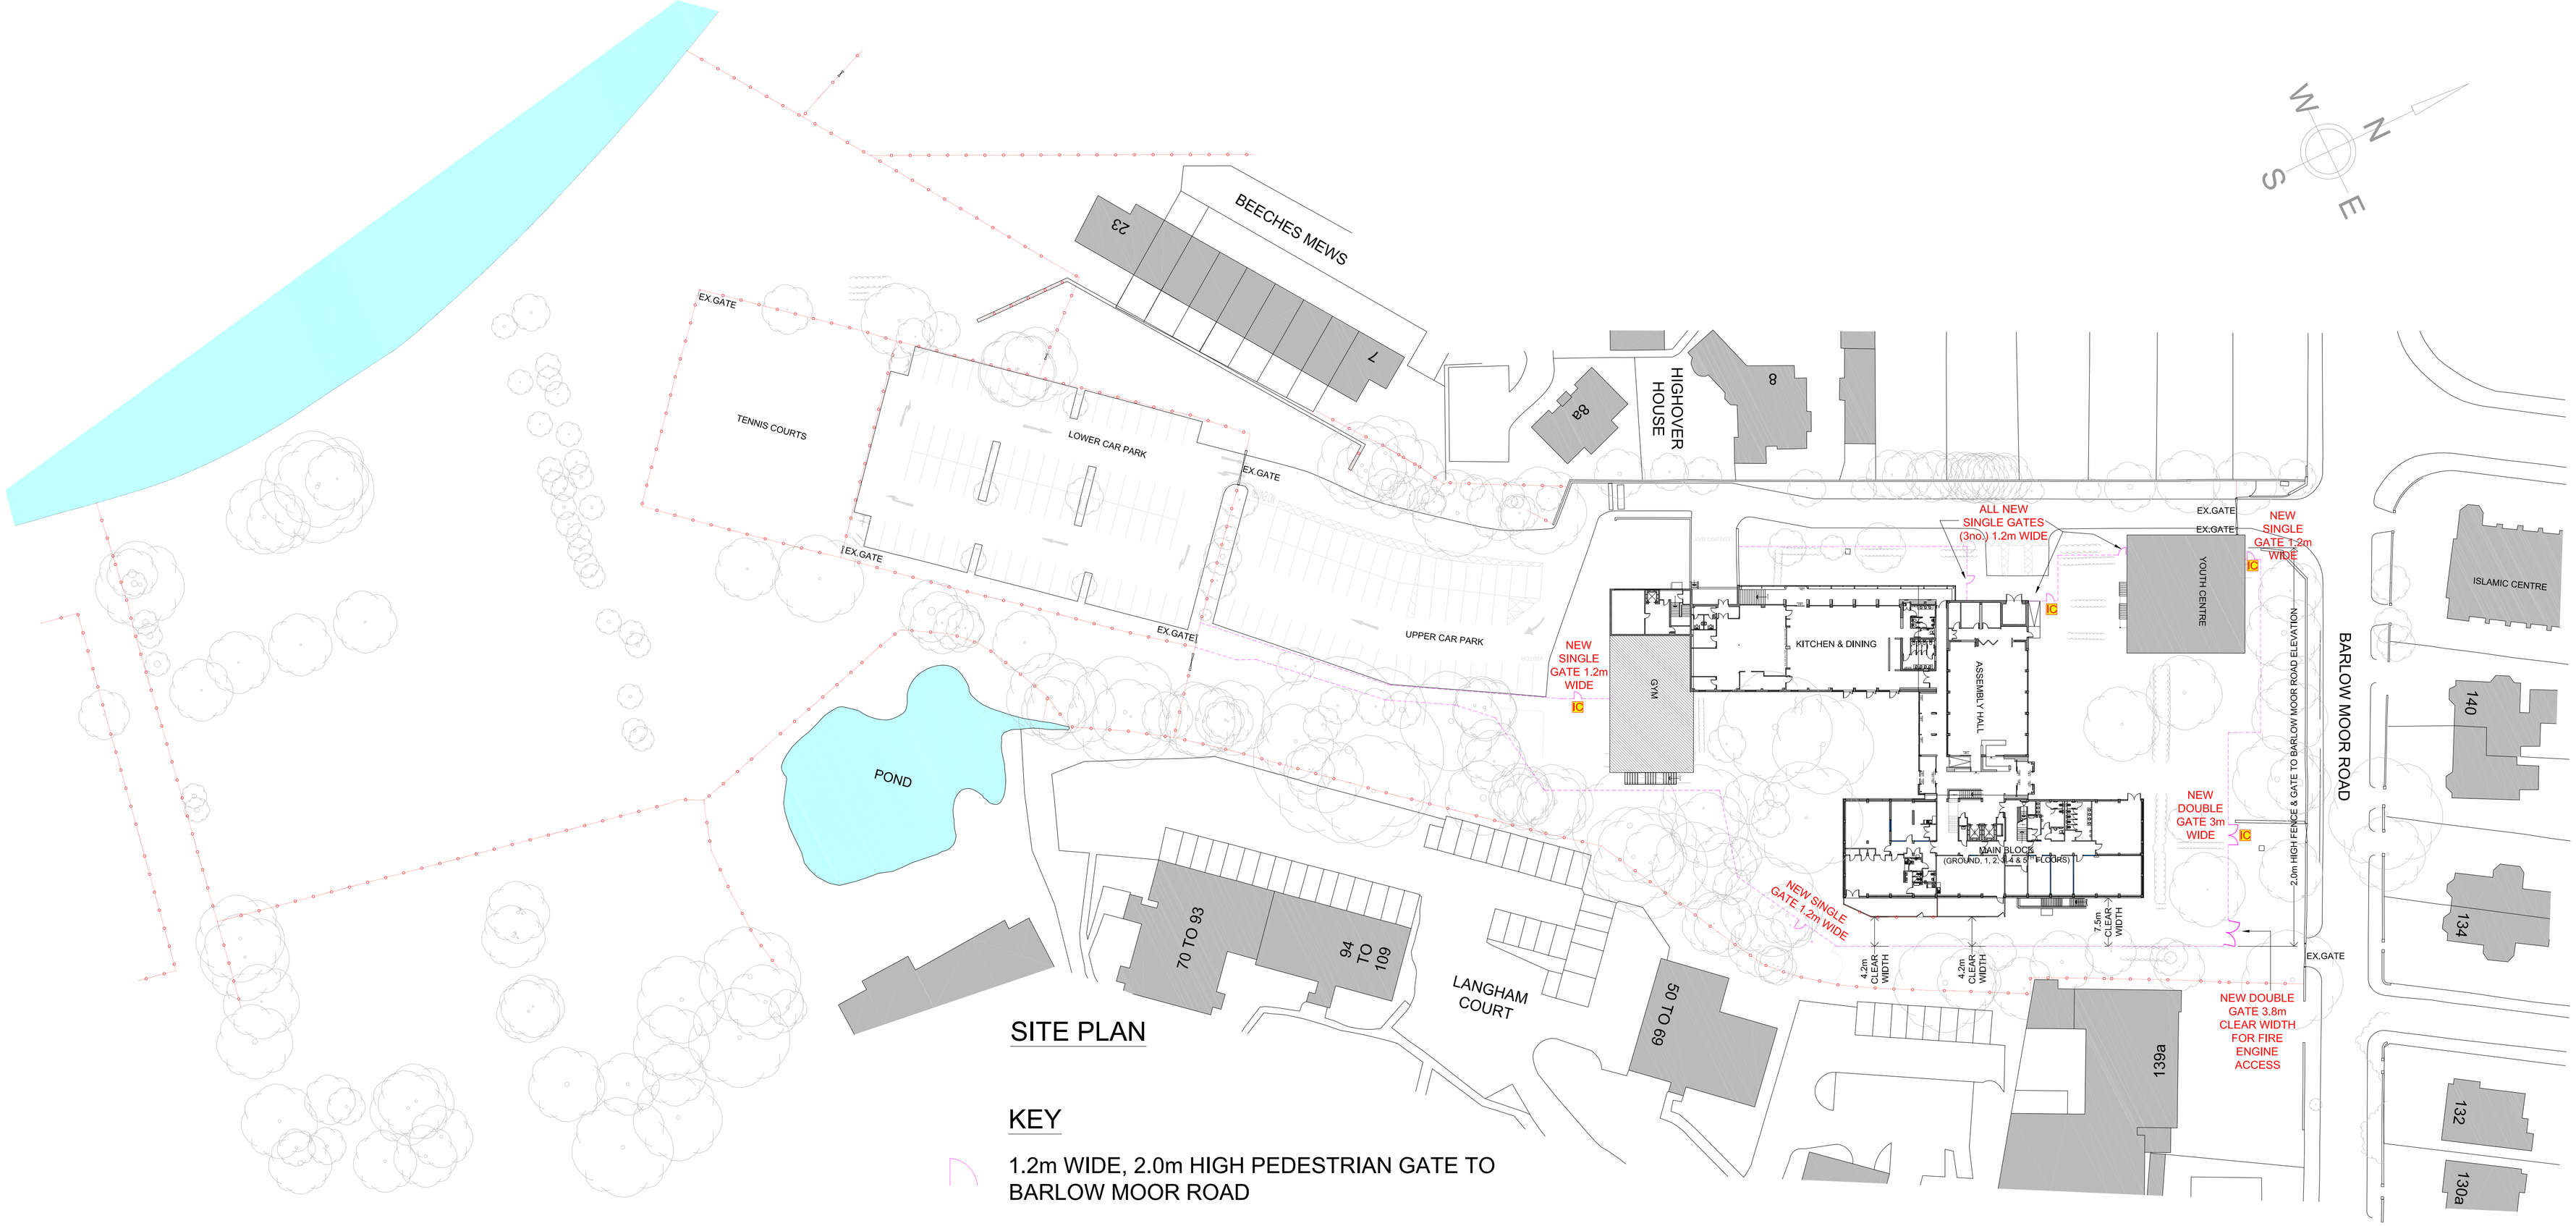


SITE PLAN

KEY

1.2m WIDE, 2.0m HIGH PEDESTRIAN GATE TO BARLOW MOOR ROAD

3.0m WIDE, 2.0m HIGH GATE FACING BARLOW ROAD

3.8m CLEAR WIDTH, 2.0m HIGH GATE FACING BARLOW ROAD FOR FIRE ENGINE ACCESS

1.2m WIDE, 2.4m HIGH PEDESTRIAN GATE

IC NEW INTERCOM

NEW TWIN MESH 2.4m HIGH FENCE

NEW TWIN MESH 2.0m HIGH FENCE TO BARLOW MOOR ROAD

EXISTING WIRE MESH 3.0m HIGH

EXISTING GATE (SINGLE OR DOUBLE)

0 5 10 15 20 25 30 35 40m

1:500

PRINT IN COLOUR

REVISIONS	
D PLANNING SUBMISSION UPDATE	08-09-2023
C LINE, ALIGNMENT & GATES UPDATE	05-09-2023
B 1.2m WIDE PED GATE ADDED	11-08-2023
A 3m WIDE DOUBLE GATE ADDED	10-08-2023

ARCHI-STRUCTURE
SUMMERSEAT, WOODLANDS, ROUNDWOOD ROAD
BAILDON, SHIPLEY, WEST YORKSHIRE BD17 6SP
T: 01274 599747 E: info@archi-structure.co.uk

CLIENT
MIET

PROJECT NAME
NEW MIET PRIMARY & HIGH SCHOOL
141 BARLOW MOOR ROAD
MANCHESTER M20 2PQ

DRAWING TITLE
PROPOSED EXTERNAL FENCING
HOME OFFICE & DfE (SAFE GUARDING)

DRAWN / CHECK
AS

DATE
AUG 2023

PROJECT
222-155

DRAWING No.
100

SCALE
1:500 @ A1

REV.
D (08-09-2023)

THIS DRAWING IS COPYRIGHT & SHALL NOT BE REPRODUCED WITHOUT PERMISSION