




Scale 1:100 View F-F

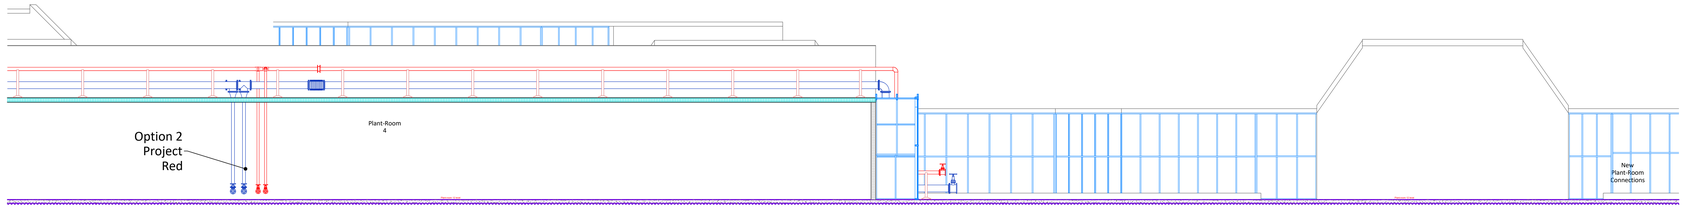


Scale 1:100 View E-E

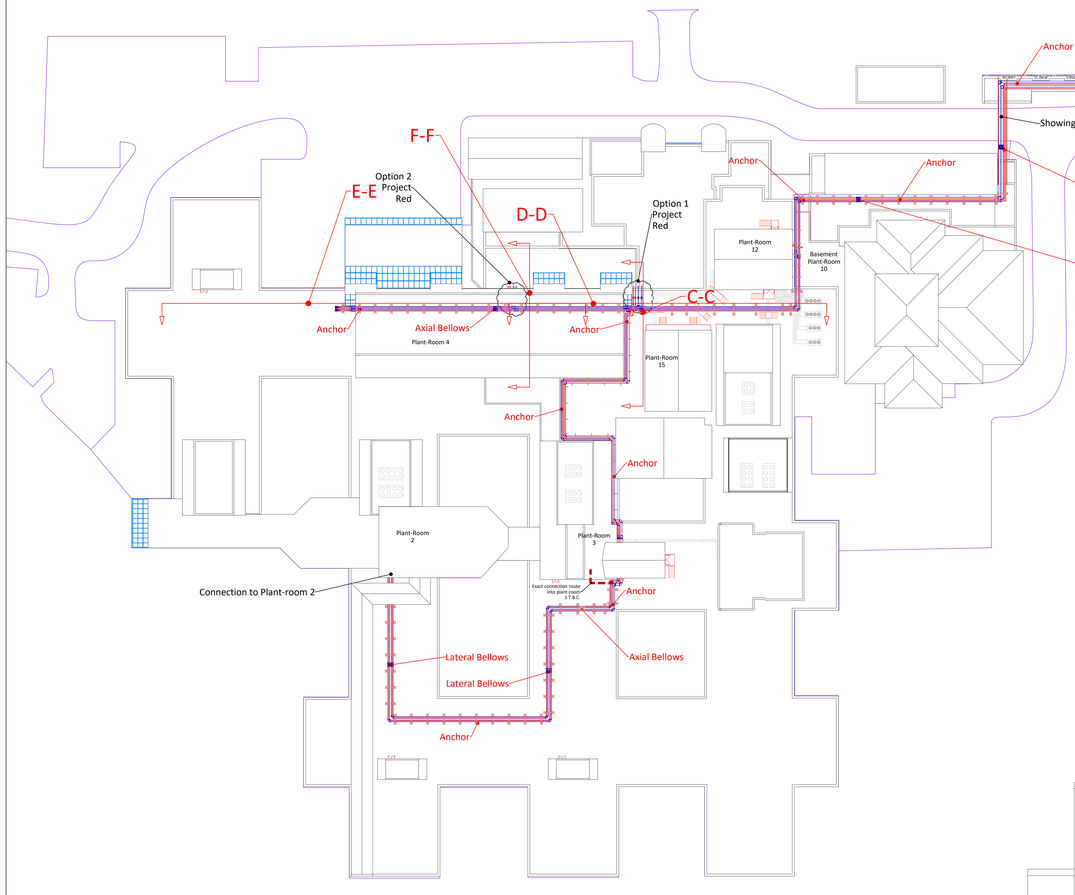


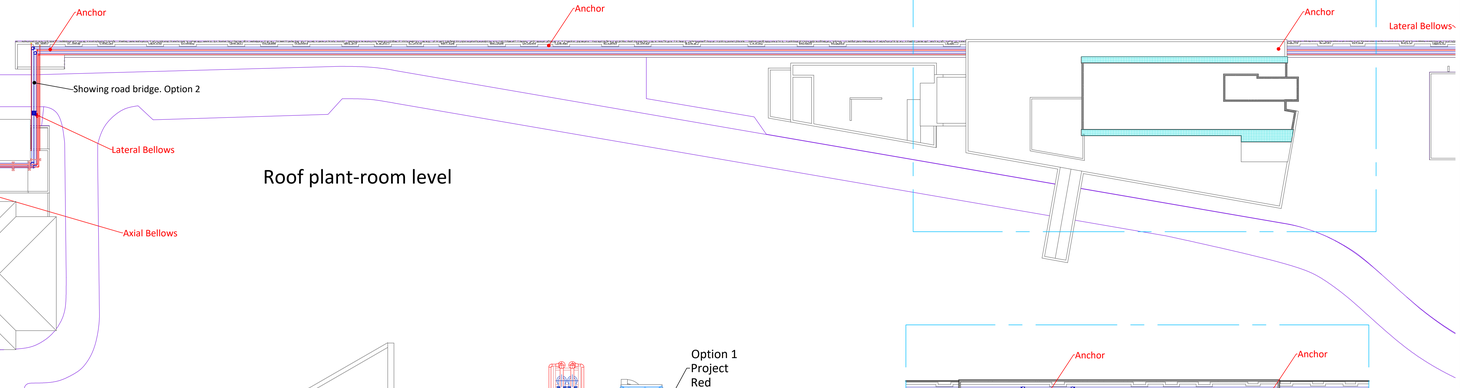


Roof plant-room level

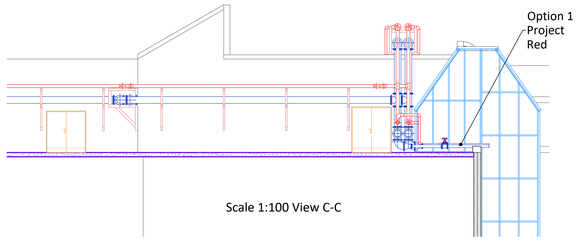

Scale 1:100 View C-C

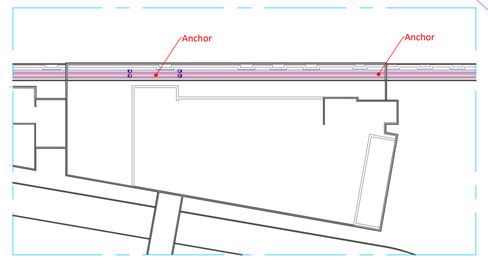

Service corridor level

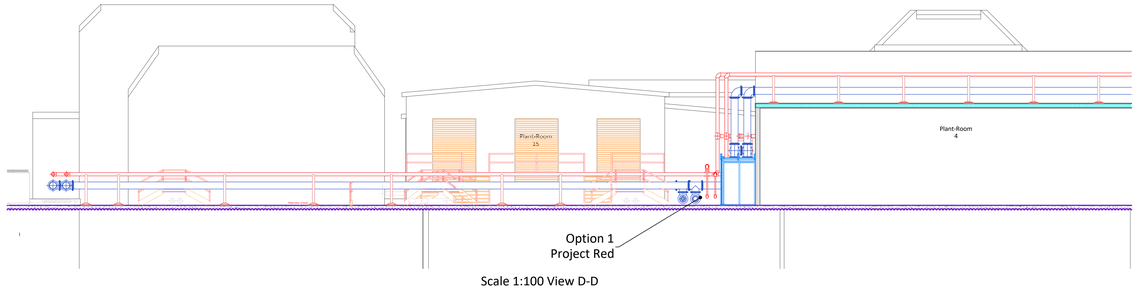

Scale 1:100 View D-D

Rev	Date	Description
-		
-		
-		
-		
-		
P3	23/05/23	Route Change. Detail added
P2	16/05/23	Route Change

Notes: Stress Analysis. Anchor & bellows position for information only, Final assessment to be issued at construction stage.

Drawn by:	P Turton	Date: 24/04/23
Checked by:	F Lockyer	Date: 23/05/23

ROCHDALE ELECTRIC WELDING CO LTD
BOILER REPAIRERS
SHORT CLOUGH FARM, SHORT CLOUGH LANE
ROSSENDALE BB4 8LX TEL: 0161 643 6636
e-mail: sales@rewco.co.uk www.rewco.co.uk

Client:	CM Oxendale
Project:	Manchester Royal Infirmary Life Cycle Steam Infrastructure Upgrade
Drawing title:	Connections Plant-Rooms 4 & 15
Issued by: PT	Date: 23/05/23
Drawing scale: 1 to 400	Sheet size: A0
Drawing No. Q5045/ GA/04	Revision P3