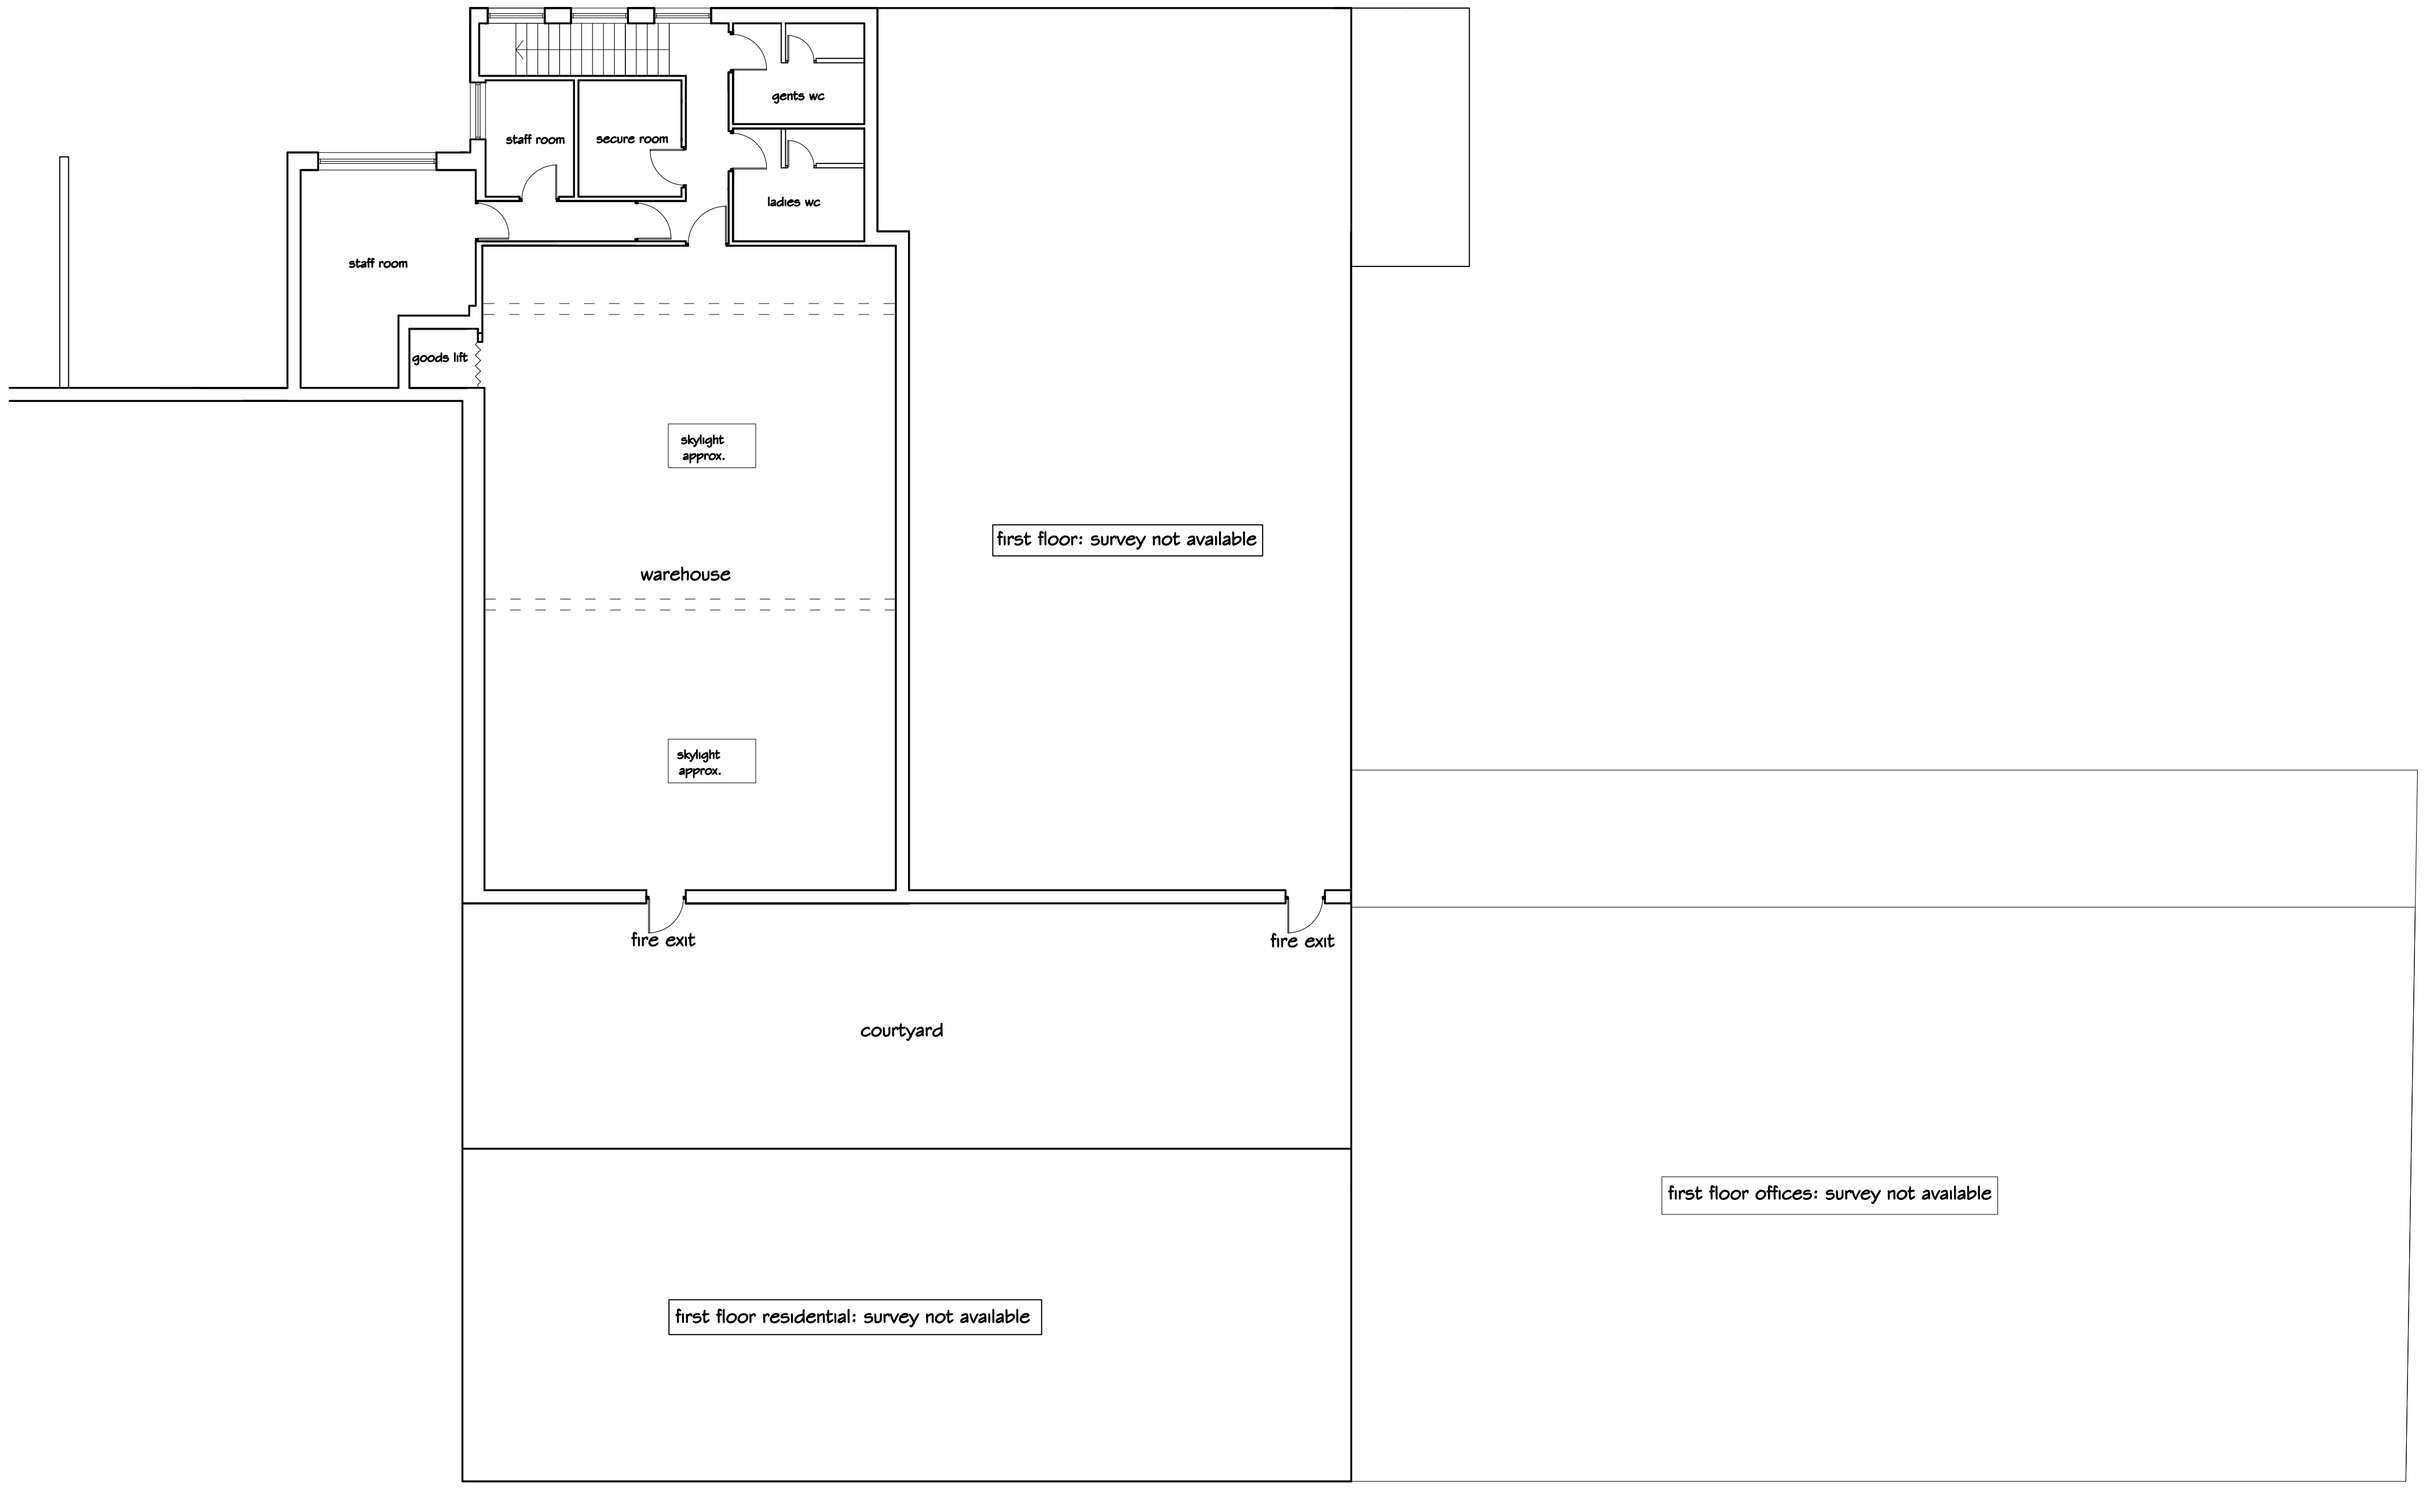


plans produced from archive drawings provided by others and subject to verification following detailed dimensional survey

preliminary

client
hyrst garth estate ltd

contract
756 wilmslow road
didsbury
manchester

drawing
exg 1st floor plans (part)
2020

ips architects
chartered architects industrial building consultants interior designers

drwg. no: ps968/32 rev:
scale: 1:100@A1 date: apr 20
issuing office:
outhgill, kirkby stephen, cumbria CA174U
tel & fax: 01768 71103

this drawing is the copyright of the architect and may not be reproduced without license