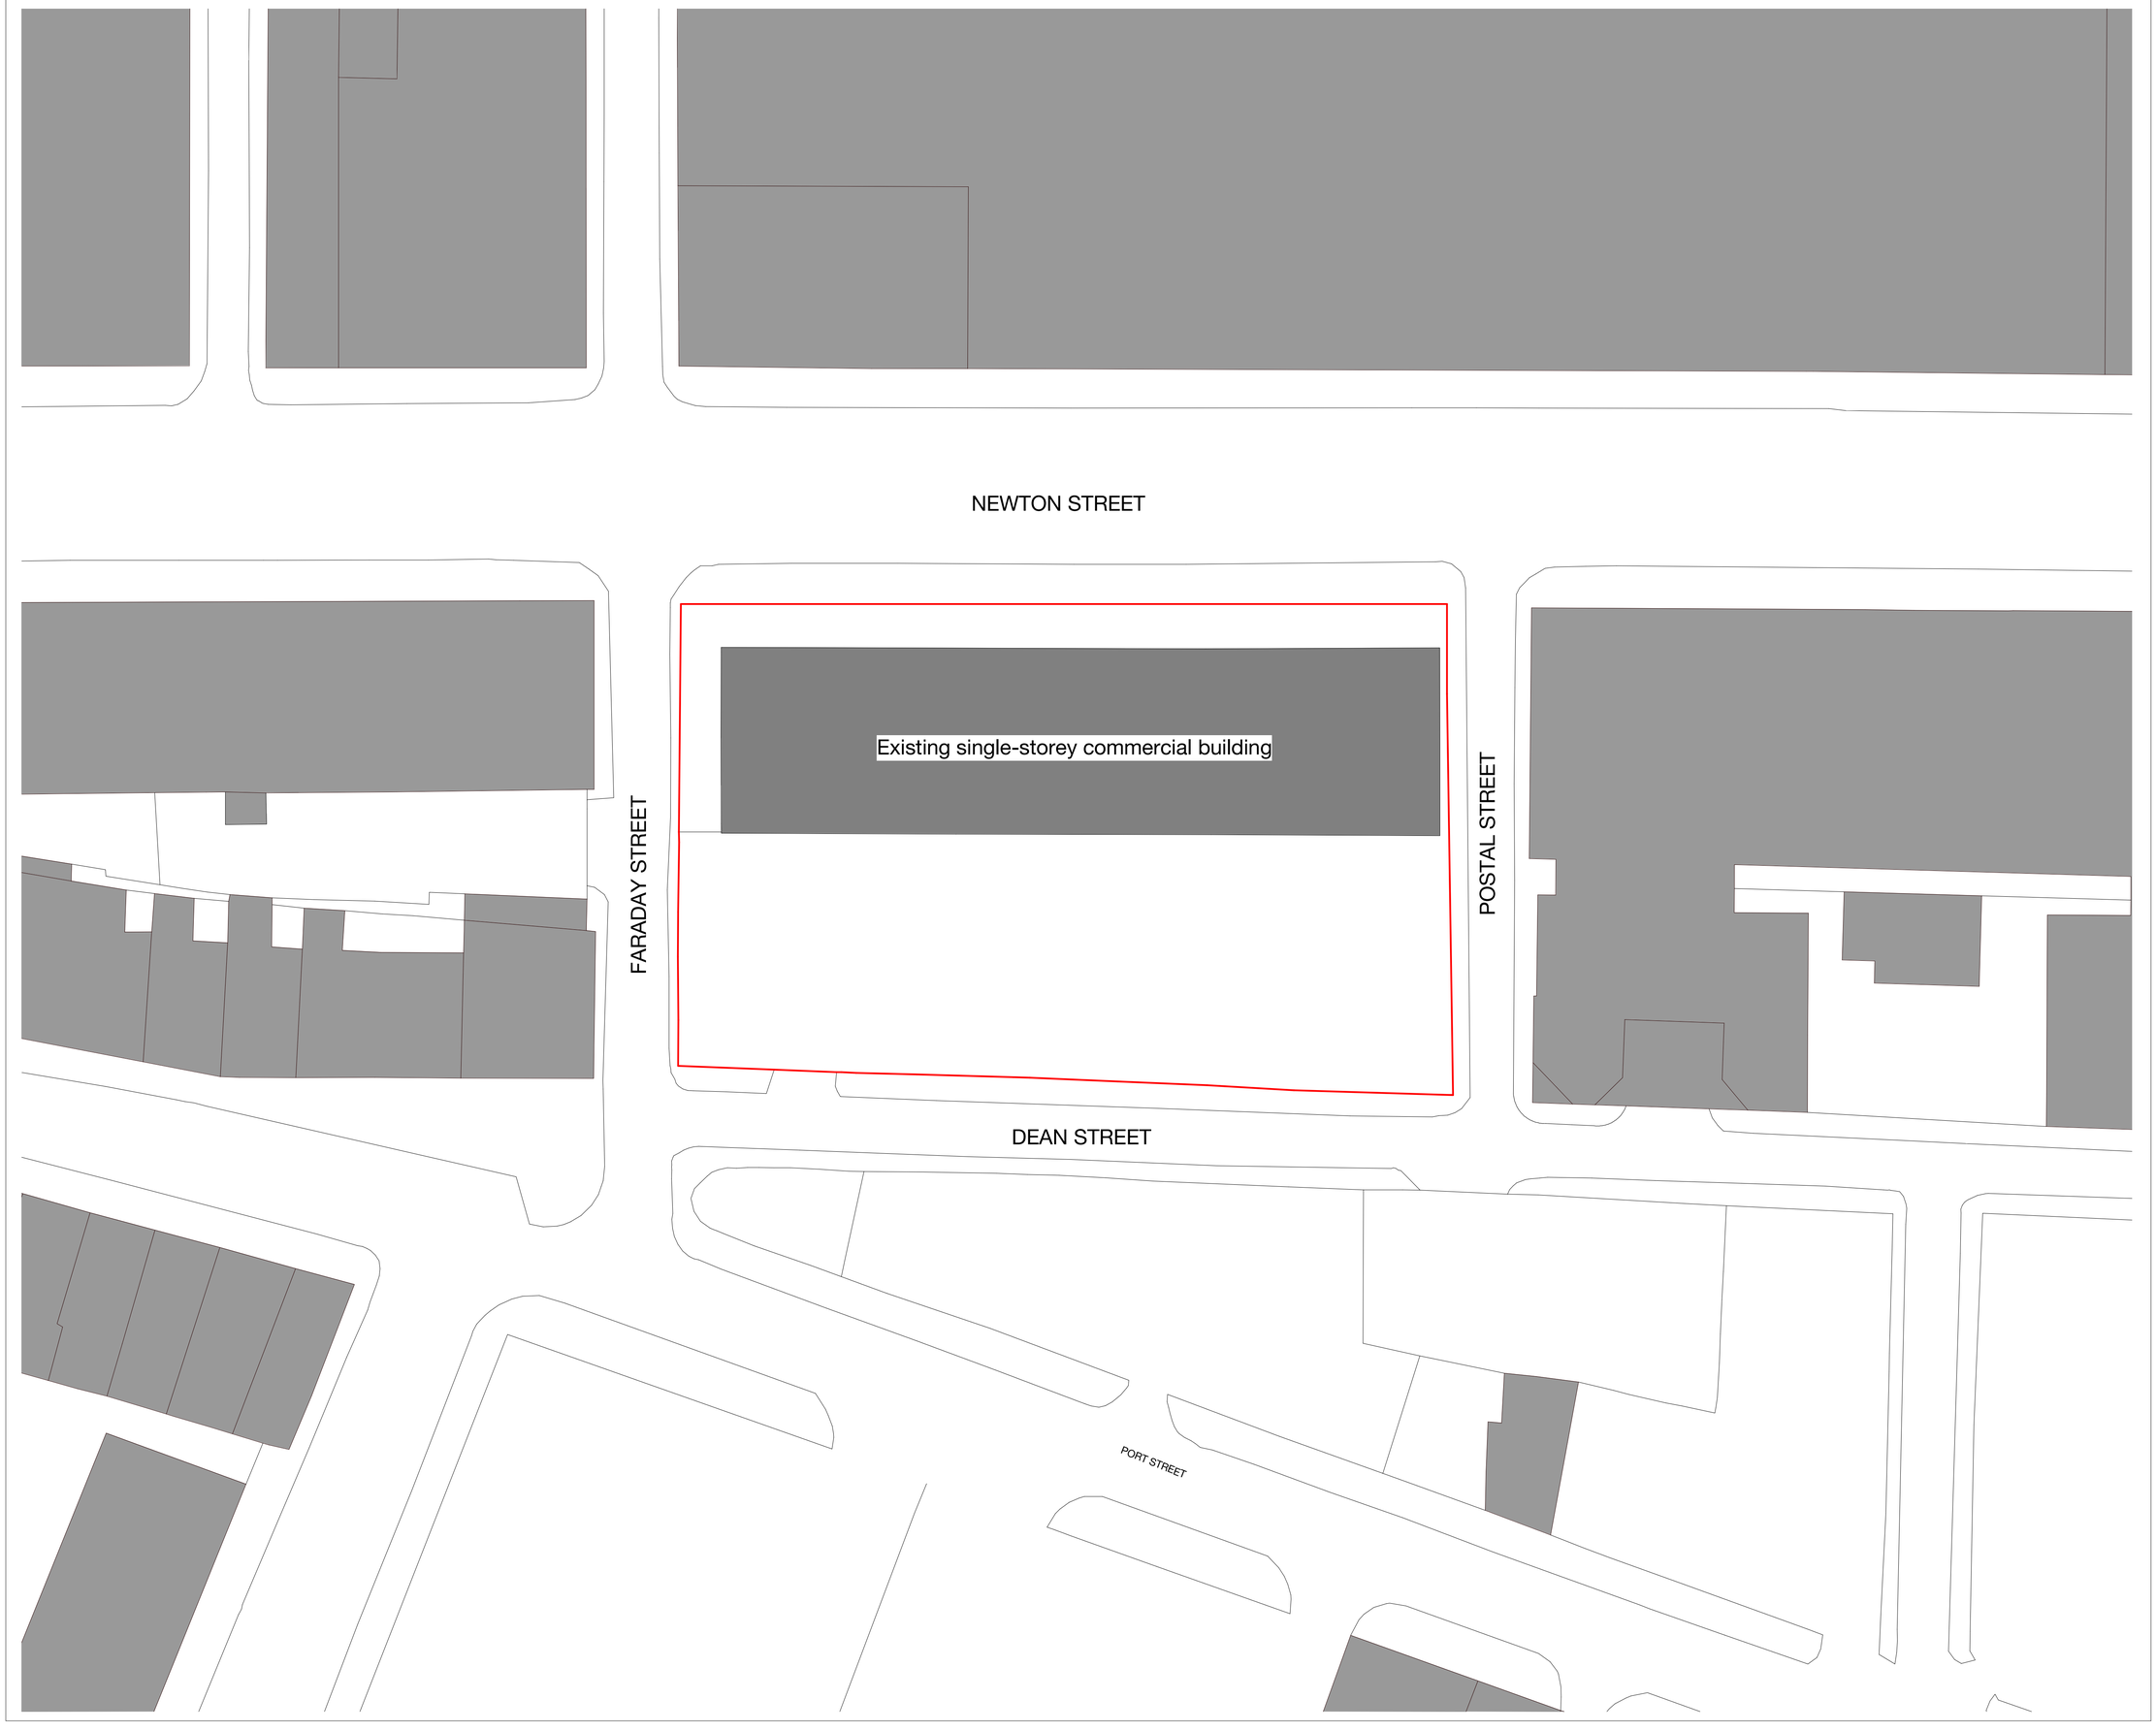


Copyright Hawkins\Brown Architects
No implied licence exists. This drawing should not be used to calculate areas for the purposes of valuation. Do not scale this drawing. All dimensions to be checked on the site by the contractor and such dimensions to be their responsibility. All work must comply with relevant British Standards and Building Regulations requirements. Drawing errors and omissions to be reported to the architect. To be read in conjunction with Architect's specification and other consultant information.

Rev	Description	Date
P.1	Issued for Information	25.01.23

26-28 Hilton Street
Manchester M1 2EH

mail@hawkinsbrown.com
hawkinsbrown.com

Hawkins\
Brown

Project
Postal Street
Postal Street
Manchester
M1 2EE

Drawing
Existing Site Plan

Scale @ A1	Date
1 : 200	01/25/23

Drawn By	Checked By
NB	TD

Job Number	Status	Purpose of Issue
210258	S2	For Information

Drawing No.
POST-HBA-SW-00-DR-A-20-1001

Rev
P.1