

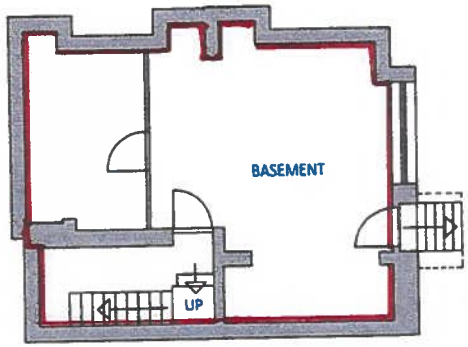


BASEMENT 1:100

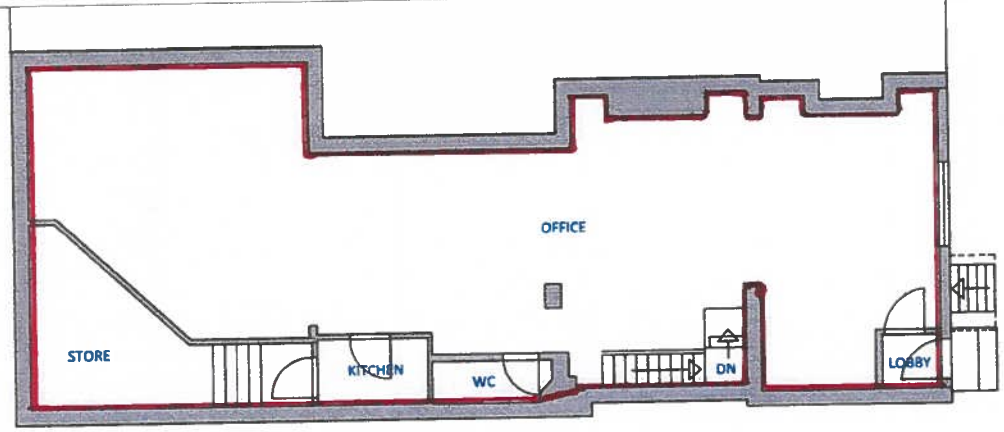

GROUND 1:100

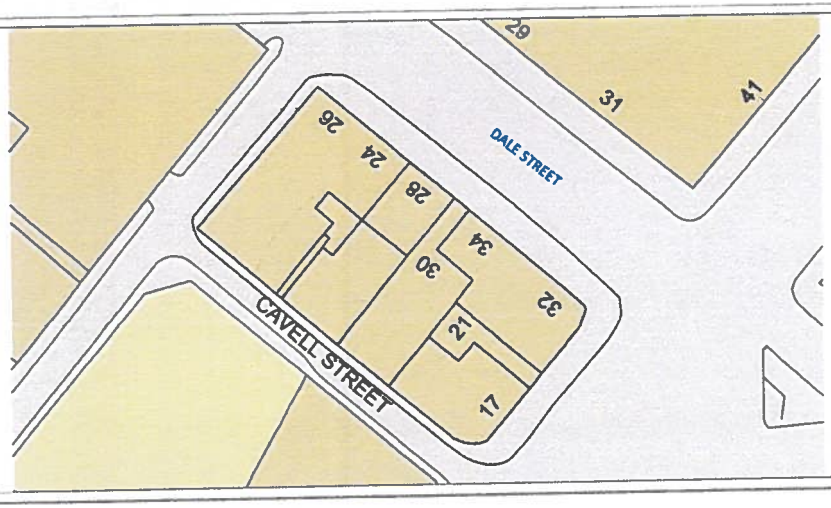

SITE PLAN VIEW 1:500

AnsteyHorne

CHARTERED SURVEYORS

London - 020 3744 2874
Birmingham - 0121 667 8803
Bristol - 0117 471 1574
Manchester - 0161 538 7880
Plymouth - 01752 270 315
Norwich - 01603 577 362

www.ansteyhorne.co.uk

LEGEND

SOURCES OF INFORMATION

EXISTING, SURROUNDING & ANALYSED BUILDINGS

Site Visit
Received on 27/04/23

OS MAP
Received on 28/04/23

Site and aerial photos.

0m 1m 2m 3m 4m 5m

© Copyright Anstey Horne & Co Ltd
This drawing is the property of Anstey Horne & Co. Ltd. All rights reserved.
This drawing should not be reproduced without permission.
Do not scale from this drawing.

CLIENT: PRIVATE GROUP


PROJECT TITLE: 28 DALE STREET MANCHESTER

SCHEME REF: SCHEME RECEIVED: N/A


DRAWING TITLE: LEASE PLAN
BASEMENT & GROUND FLOOR

MODELLED BY / DRAWN BY: ML | DATE: 28/04/23 | SCALE: 1:100 | A3


PROJECT No:	RELEASE No:	VERSION No:	DRAWING No:
BSC01761	R01	V01	001

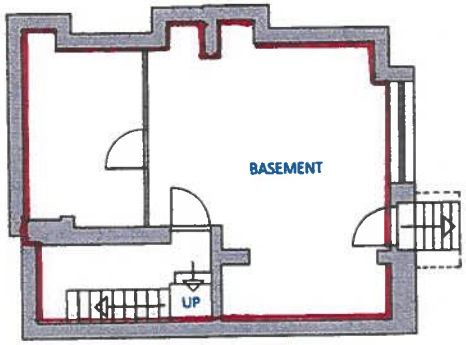

BASEMENT 1:100

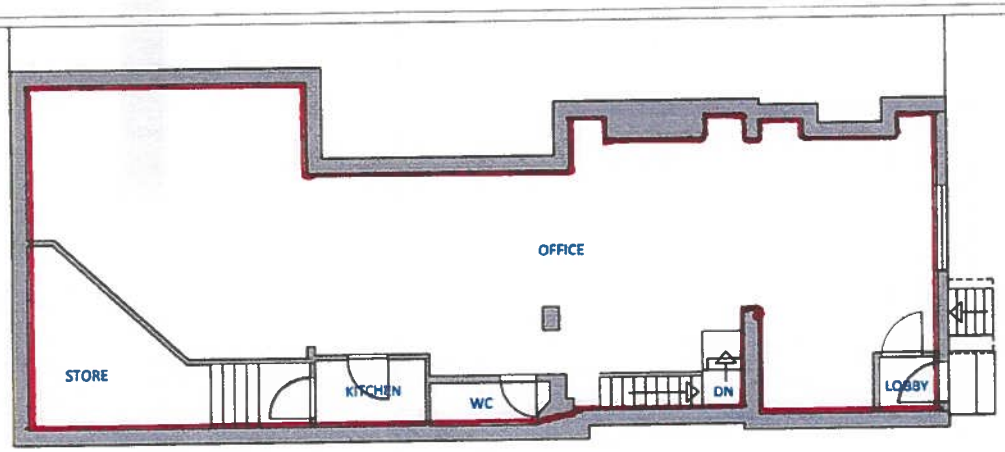

GROUND 1:100

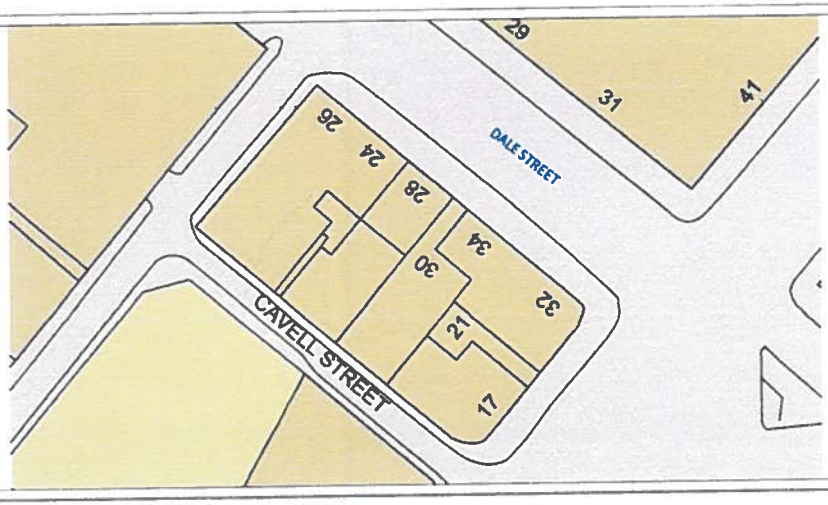

SITE PLAN VIEW 1:500

AnsteyHorne

CHARTERED SURVEYORS

London - 020 8744 2374
Birmingham - 0121 667 8802
Bristol - 0117 475 1574
Manchester - 0161 538 7880
Plymouth - 01752 370 315
Norwich - 01603 577 362
www.ansteyhorne.co.uk

LEGEND

SOURCES OF INFORMATION

EXISTING, SURROUNDING & ANALYSED BUILDINGS

Site Visit
Received on 27/04/23

OS MAP
Received on 28/04/23

Site and aerial photos.

0m 1m 2m 3m 4m 5m

© Copyright Anstey Horne & Co. Ltd
This drawing is the property of Anstey Horne & Co. Ltd. All rights reserved.
This drawing should not be reproduced without permission.
Do not scale from this drawing.

CLIENT: PRIVATE GROUP

PROJECT TITLE: 28 DALE STREET MANCHESTER

SCHEME REF: SCHEME RECEIVED: N/A

DRAWING TITLE: LEASE PLAN
BASEMENT & GROUND FLOOR

MODELLED BY / DRAWN BY: ML | DATE: 28/04/23 | SCALE: 1:100 | A3

PROJECT No:	RELEASE No:	VERSION No:	DRAWING No:
BSC01761_R01_V01_			001