WEST ELEVATION BA-BAR-01-XX-DR-A-05-321
NORTH ELEVATION BA-BAR-01-XX-DR-A-05-320
SECTION A-A BA-BAR-01-XX-DR-A-05-310
EAST ELEVATION BA-BAR-01-XX-DR-A-05-321
NORTH ELEVATION BA-BAR-01-XX-DR-A-05-320

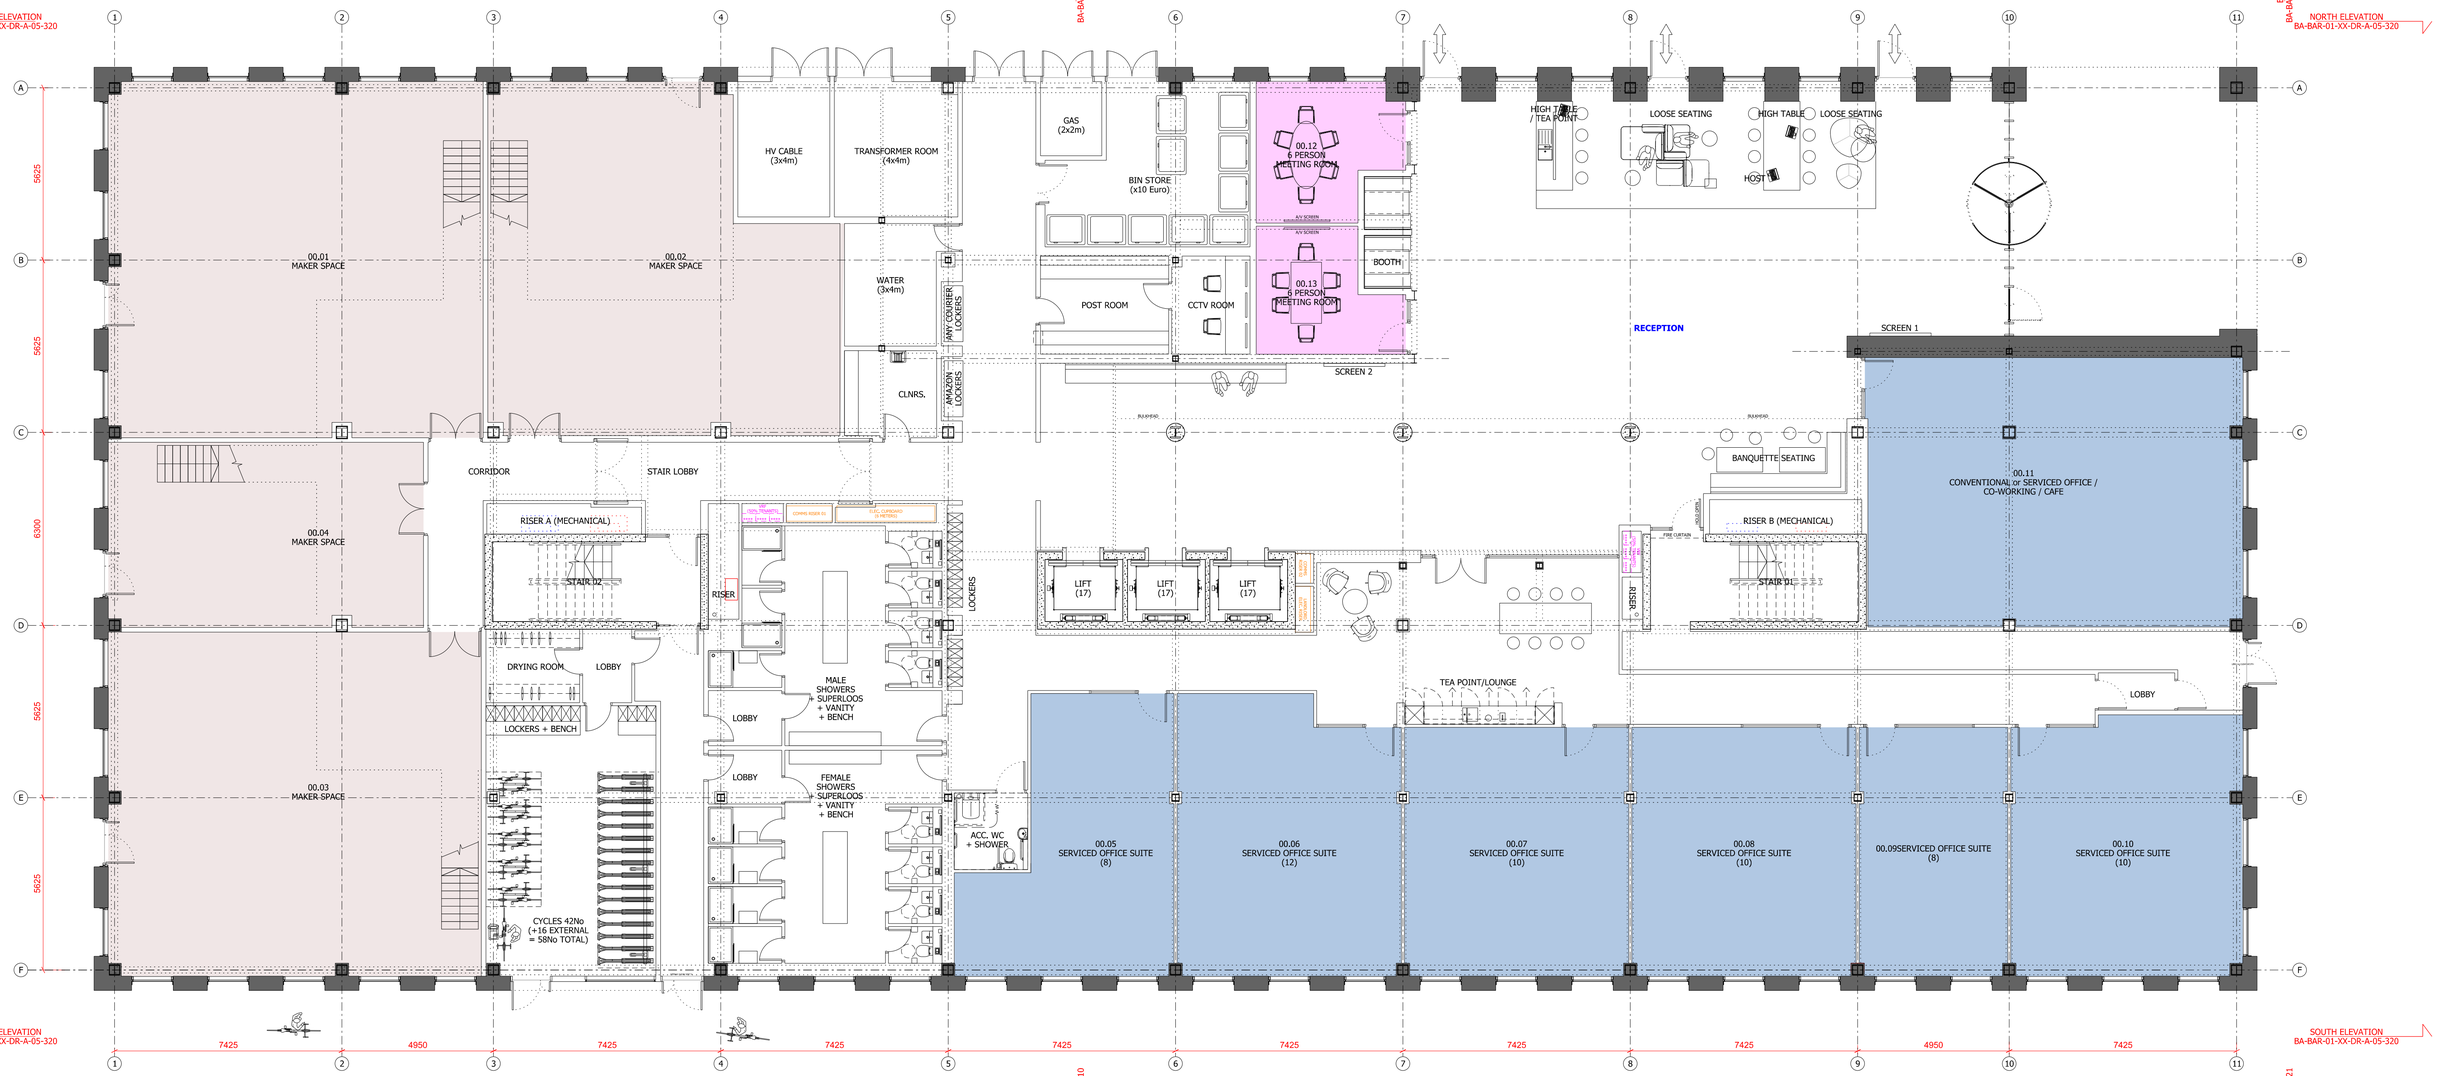

SOUTH ELEVATION BA-BAR-01-XX-DR-A-05-320

PROPOSED GROUND FLOOR PLAN (1:100)

WEST ELEVATION BA-BAR-01-XX-DR-A-05-321
SECTION A-A BA-BAR-01-XX-DR-A-05-310
EAST ELEVATION BA-BAR-01-XX-DR-A-05-321
SOUTH ELEVATION BA-BAR-01-XX-DR-A-05-320

bridge architects

address 14 Old Mill Street, Manchester, M4 6DZ
directors Russell Bridge RIBA ARB Victoria Kirkpatrick ARB
phone 0161 879 2828
company # 07793934
web www.bridgearchitects.com
email info@bridgearchitects.com

revision notes
rev P02 • 2019-09-18 • number of bikes increased.

project	BASE, MSP
client	Bruntwood SciTech
job no.	0237
drawing no.	BA-BAR-01-00-DR-A-05-0300
drawing title	Proposed Ground Floor Plan GA
drawing scale	1:100 @ A1; 1:200 @ A3
drawing created	August 2019
drawing rev	P02

PLANNING

bridge architects

Do not scale from this drawing - use figured dimensions only.
This design and drawing is the copyright of Bridge architects ltd and may not be reproduced in any form without prior written consent.
Issue of the drawing does not impart any real or implied copyright license.