WEST ELEVATION BA-BAR-01-XX-DR-A-05-321
NORTH ELEVATION BA-BAR-01-XX-DR-A-05-320
SECTION A-A BA-BAR-01-XX-DR-A-05-310
EAST ELEVATION BA-BAR-01-XX-DR-A-05-321
NORTH ELEVATION BA-BAR-01-XX-DR-A-05-320

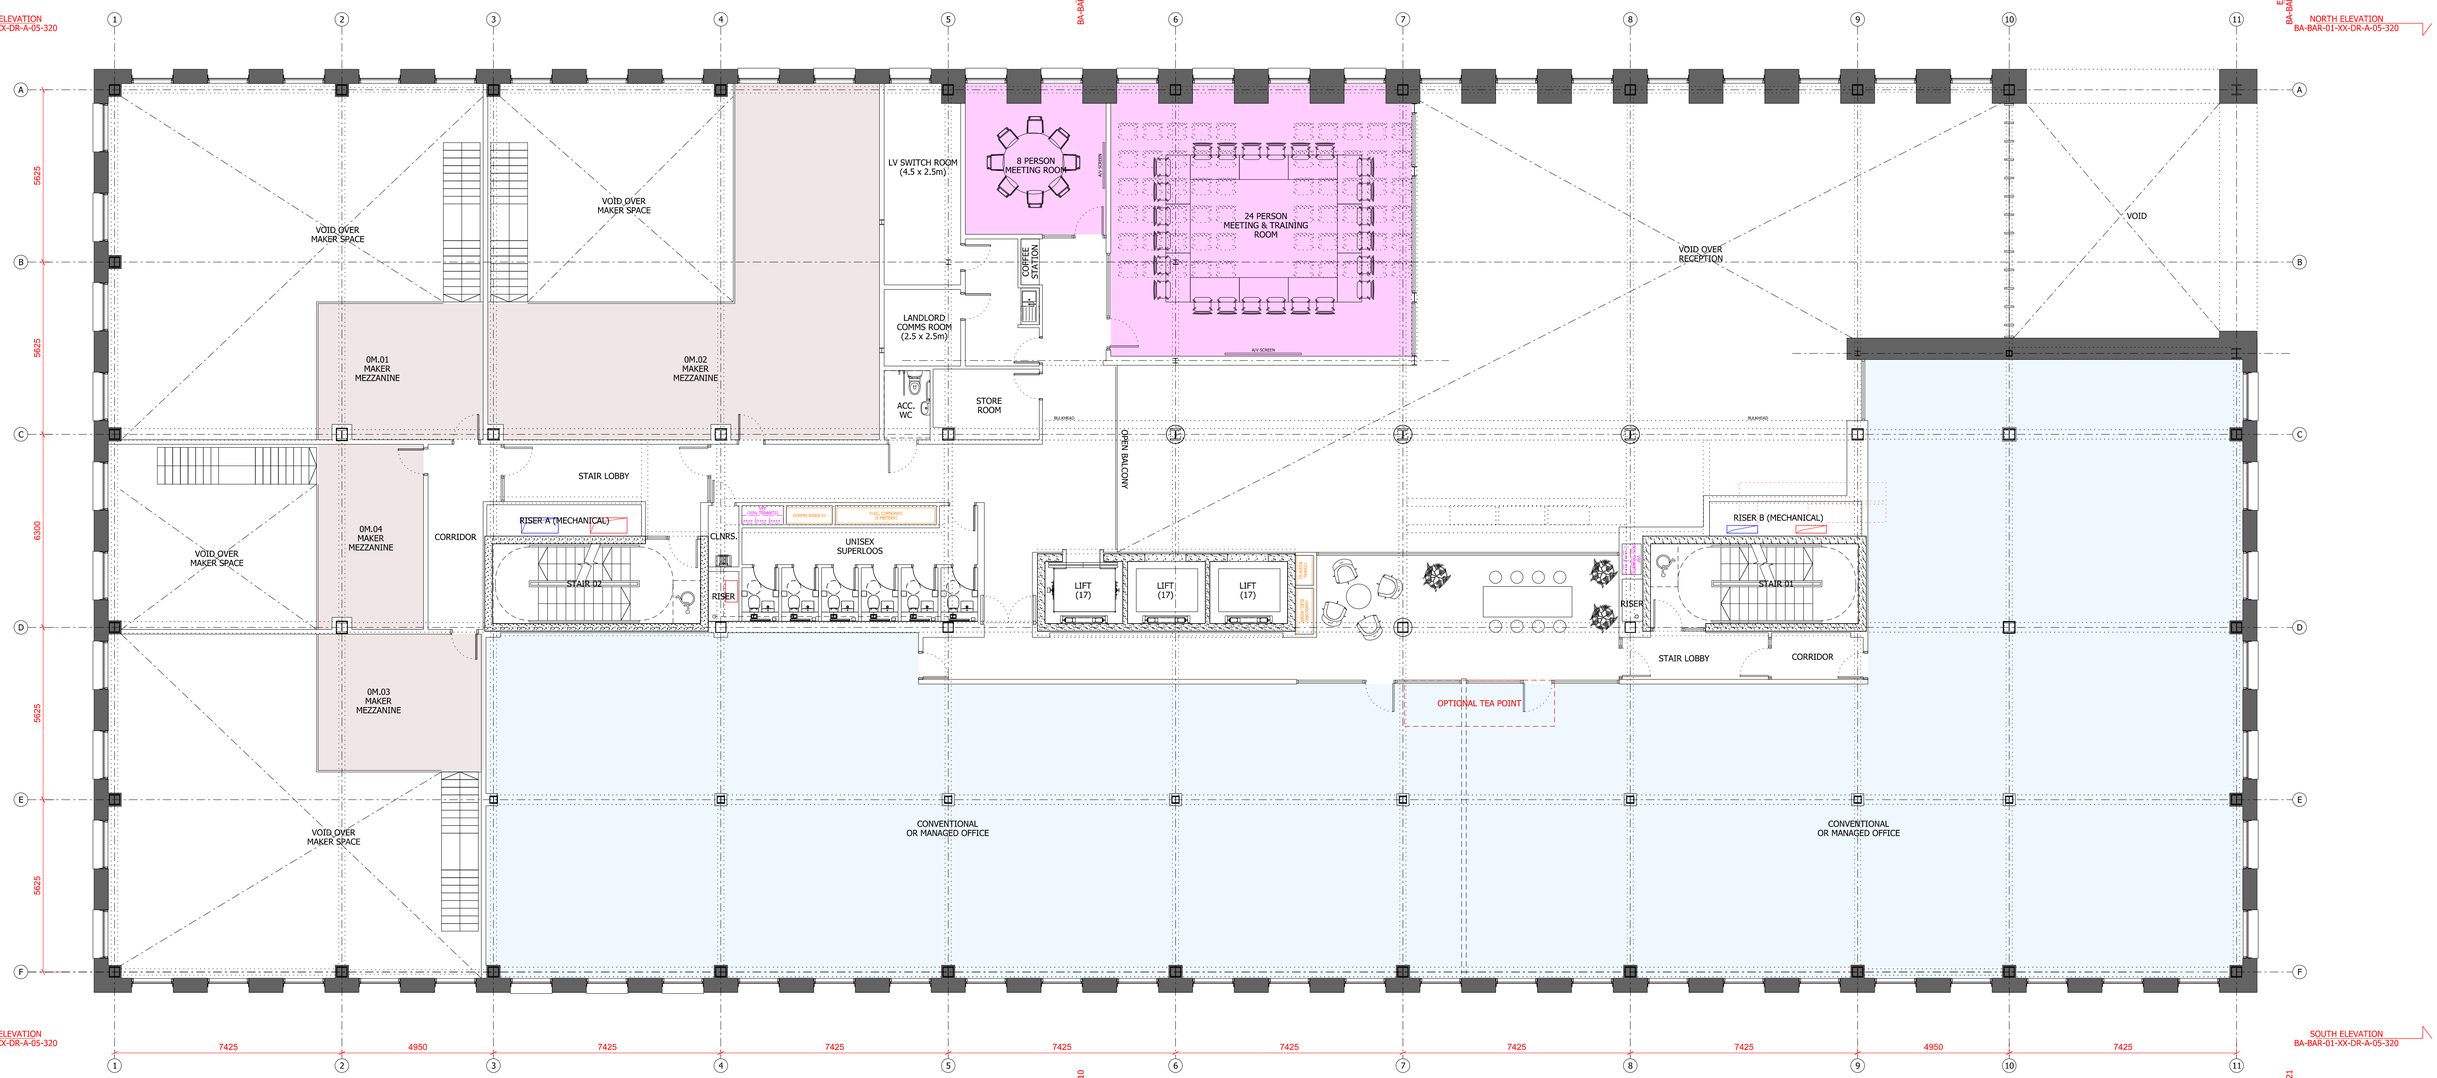

SOUTH ELEVATION BA-BAR-01-XX-DR-A-05-320
SOUTH ELEVATION BA-BAR-01-XX-DR-A-05-320

PROPOSED MEZZANINE PLAN (1:100)

WEST ELEVATION BA-BAR-01-XX-DR-A-05-321
SECTION A-A BA-BAR-01-XX-DR-A-05-310
EAST ELEVATION BA-BAR-01-XX-DR-A-05-321

bridge architects

address 14 Old Mill Street, Manchester, M4 6DZ **phone** 0161 879 2828 **web** www.bridgearchitects.com
directors Russell Bridge RIBA ARB Victoria Kirkpatrick ARB **company #** 07793934 **email** info@bridgearchitects.com

revision notes
rev P02 • 2019-09-18 • 24 people meeting room + "training layout" indicated.

project	BASE, MSP	**drawing title**	Proposed Mezzanine Plan GA
client	Bruntwood SciTech	**drawing scale**	1:100 @ A1; 1:200 @ A3
job no.	0237	**drawing created**	August 2019
drawing no.	BA-BAR-01-MZ-DR-A-05-0301	**drawing rev**	P02

PLANNING

bridge architects

Do not scale from this drawing - use figured dimensions only.
This design and drawing is the copyright of bridge architects ltd and should not be reproduced in any form without prior written consent.
Issue of the drawing does not impart any real or implied copyright licence.