


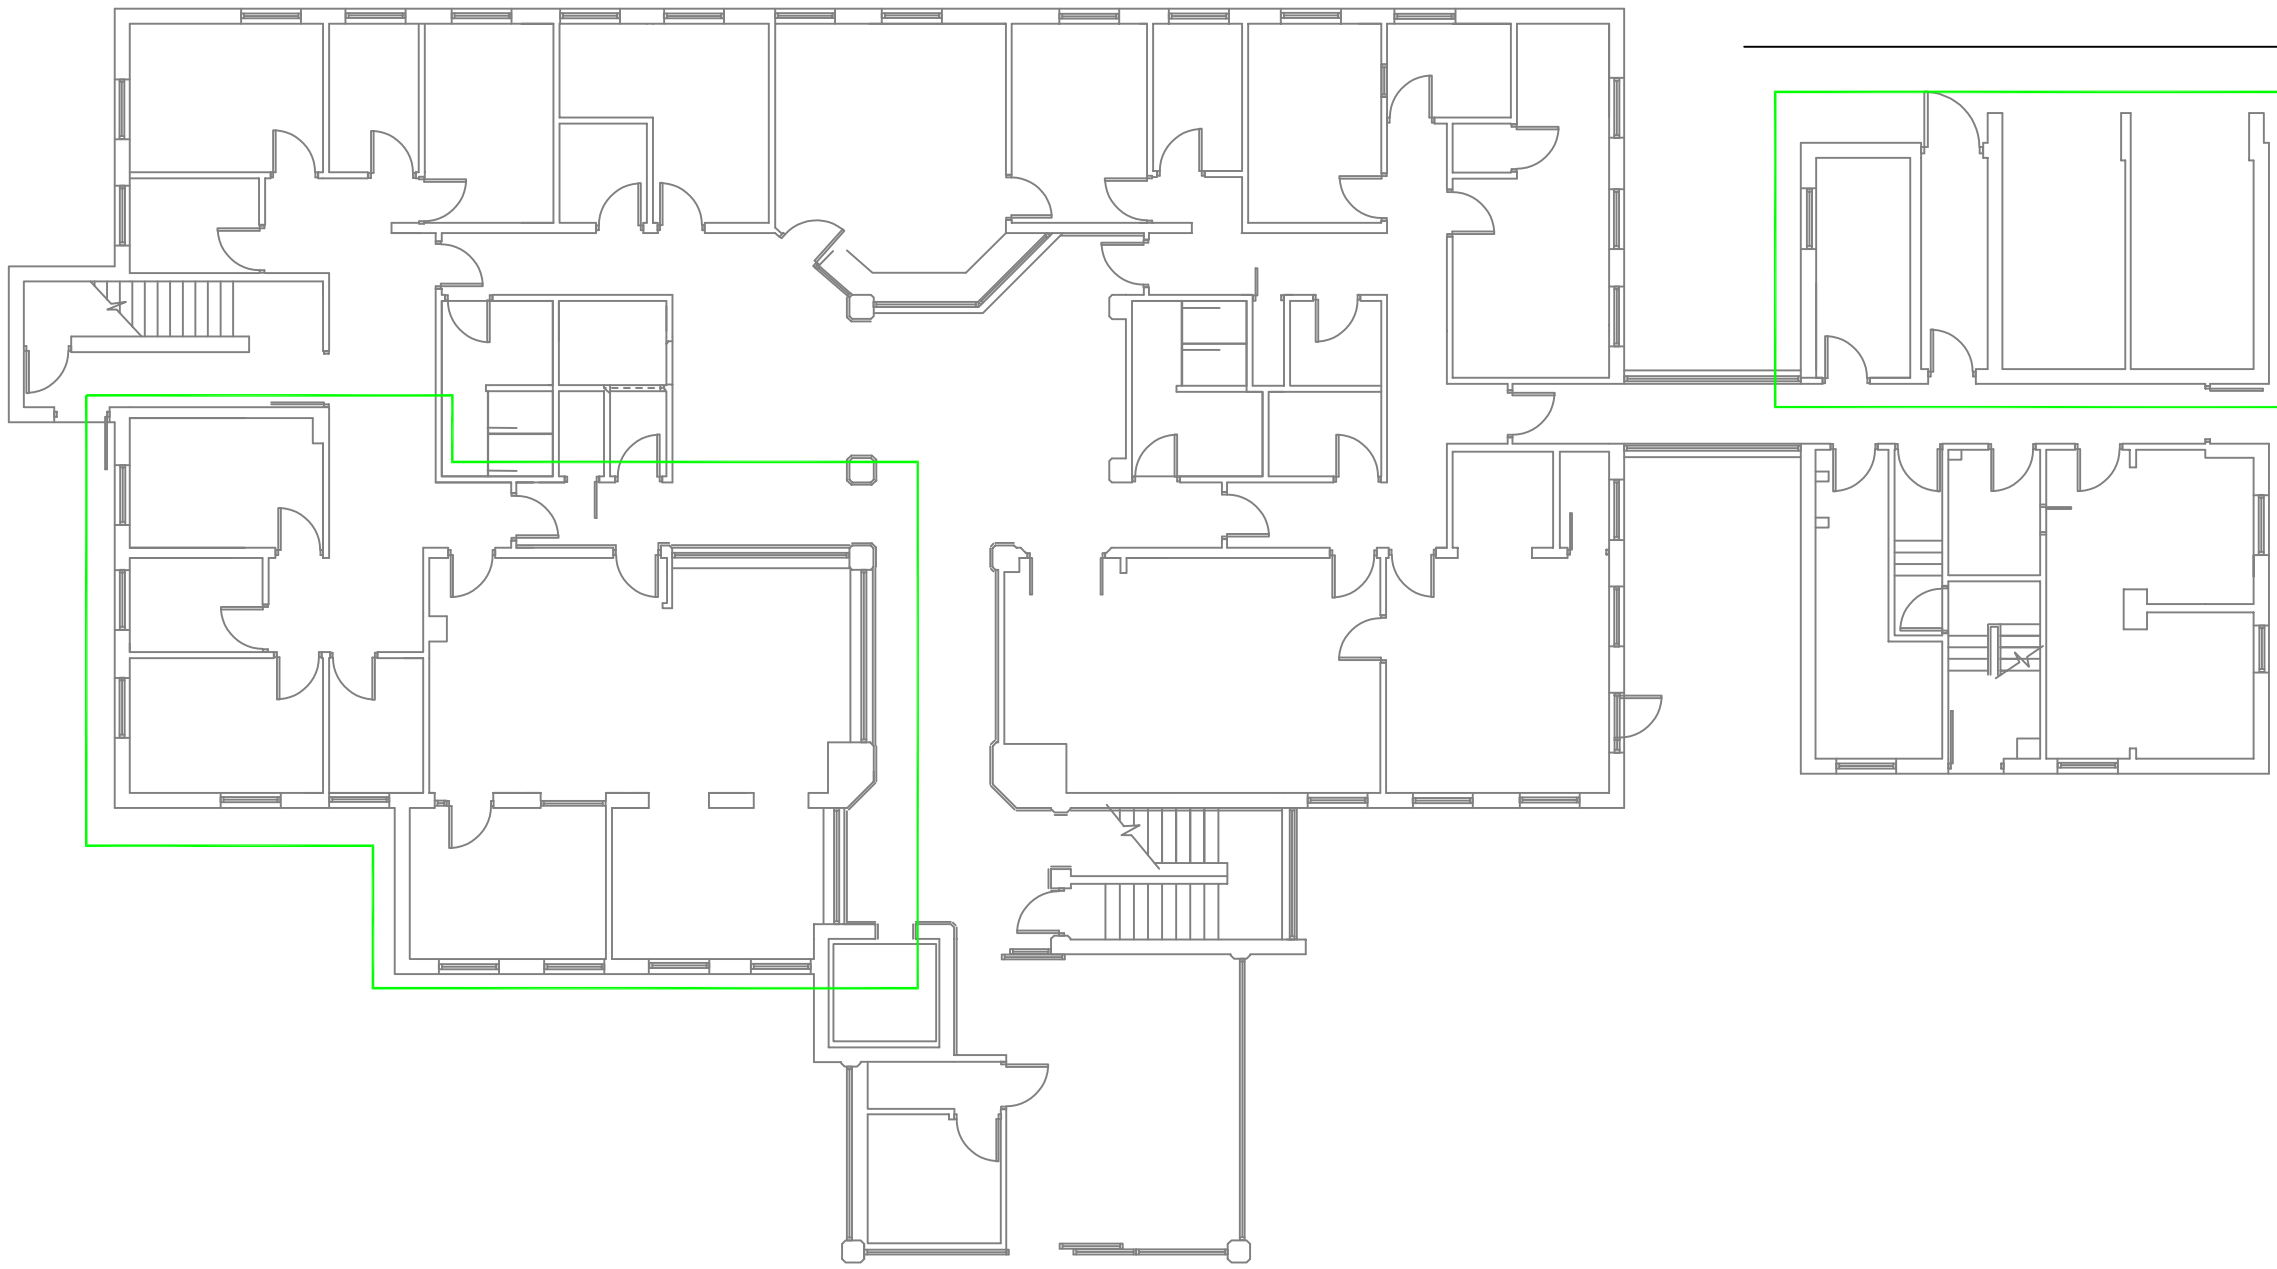

Notes

This drawing is property of Urban Design and Consult Ltd and copyright is reserved. This drawing is not to be copied or disclosed by or to any unauthorized persons without prior consent.

All dimensions are to be checked on site prior to construction, manufacture of any components and ordering of materials and equipment.

Summary of Works

Notes:

North Point

Client Sign Off

I have reviewed the Drawing & Notes & hereby give my approval to the proposed layout & content which has been duly explained to me.

SIGNED: ...../...../.....

.....

Rev	Date	Drawn By	Comments

Client
NHS Property Services Ltd

Project
Chorlton Health Centre

Drawing
Existing Section & Floor Plan

Drawing Number
J000XXX.Ex.200

Drawing Type
Construction

Drawn By
MVR

Scale @ A3
1 : 150

Date
OCT23

urban design & consult™
0845 468 0250
info@udc-ltd.co.uk
www.udc-ltd.co.uk
© Urban Design & Consult Ltd
Generation House, 19 Jersey St.
Manchester, M4 6EZ