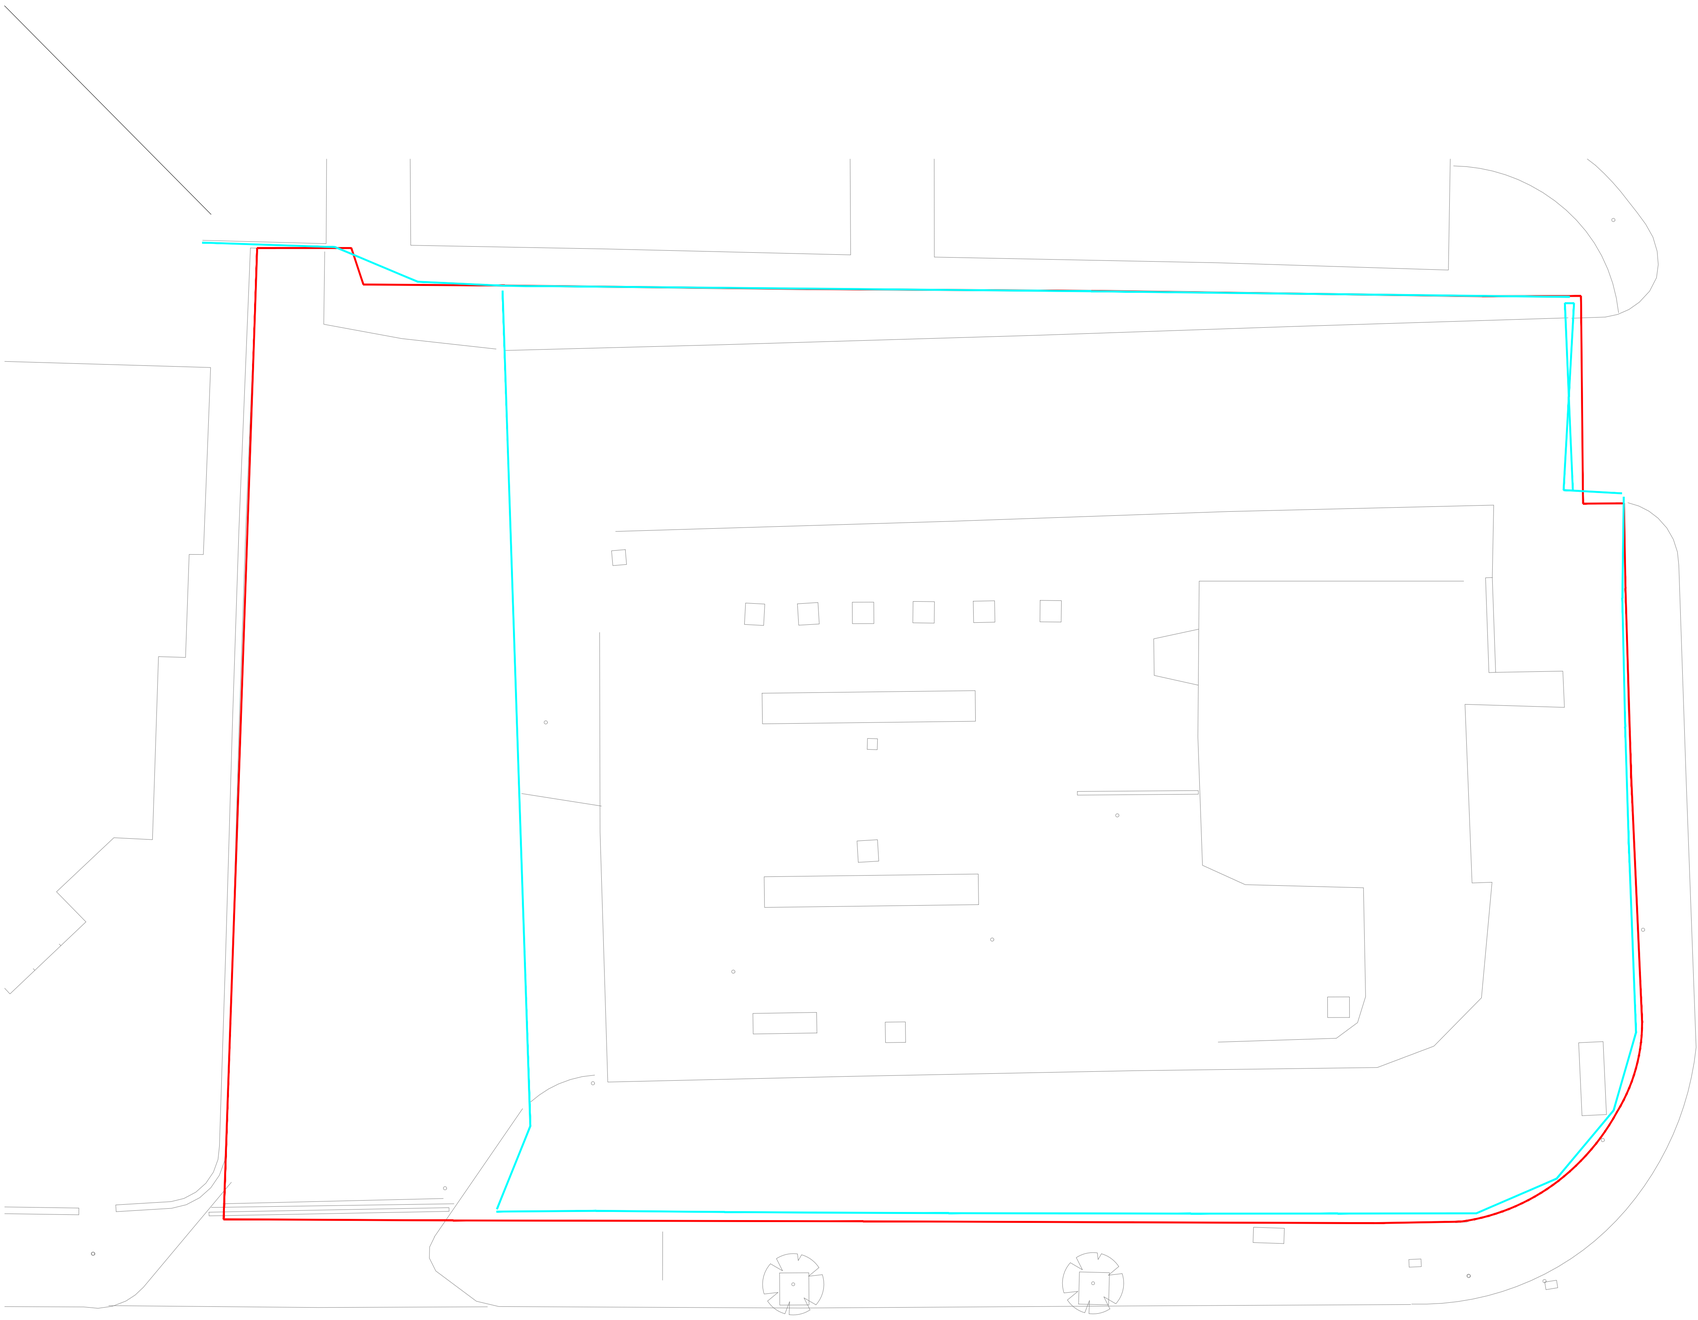


rev	date	description	revised by	audited by
P2	2023.08.22	Drawing Number Amended	CW	LL
P1	2023.07.05	ISSUE Planning	CW	LL

stage: **PLANNING**

drawing title: **EXISTING Site Plan**

suitability code: **S2**

CONTRACTORS ARE NOT TO SCALE DIMENSIONS FROM THIS DRAWING

ARCHITECT that
68-80 Hanbury Street
London
E1 5JL
info@architectthat.com
www.architectthat.com

client: Be.EV

project: Reliance Street Oldham

THIS DRAWING IS COPYRIGHT

scale	drawn by	audited by	job no	originator	zone	level	type	role	dwg no	revision
1:100@A1 1:200@A3	CW	LL	658	AT	ZZ	GR	DR	A	3.0002	P2