

PLANNING DRAWING




LOCATION PLAN
(SCALE 1:1250)

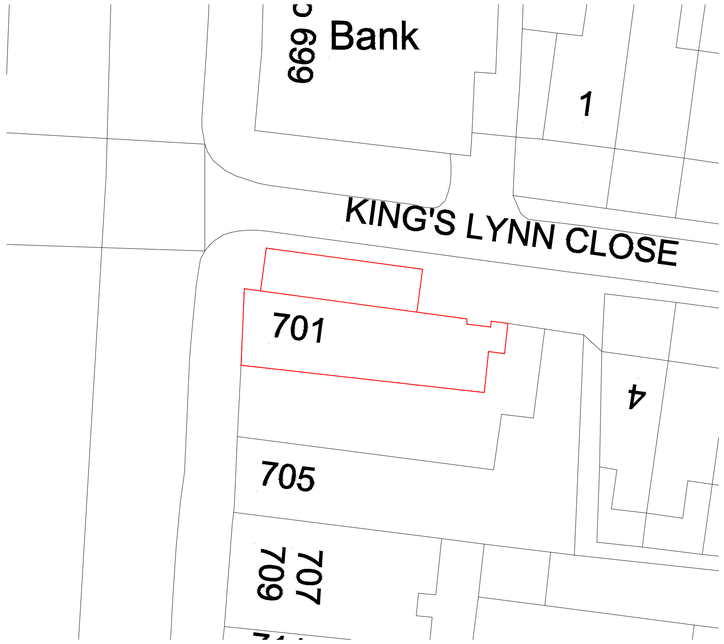

SITE PLAN
(SCALE 1:1250)

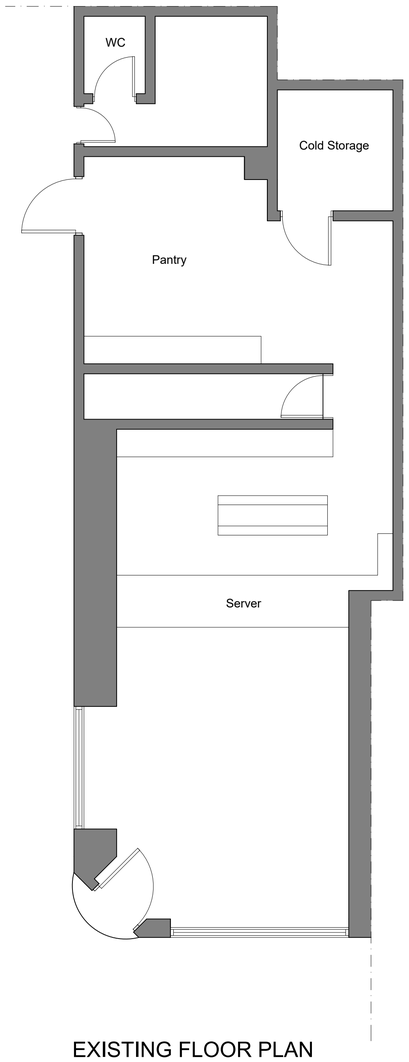

EXISTING FLOOR PLAN
(SCALE 1:50)

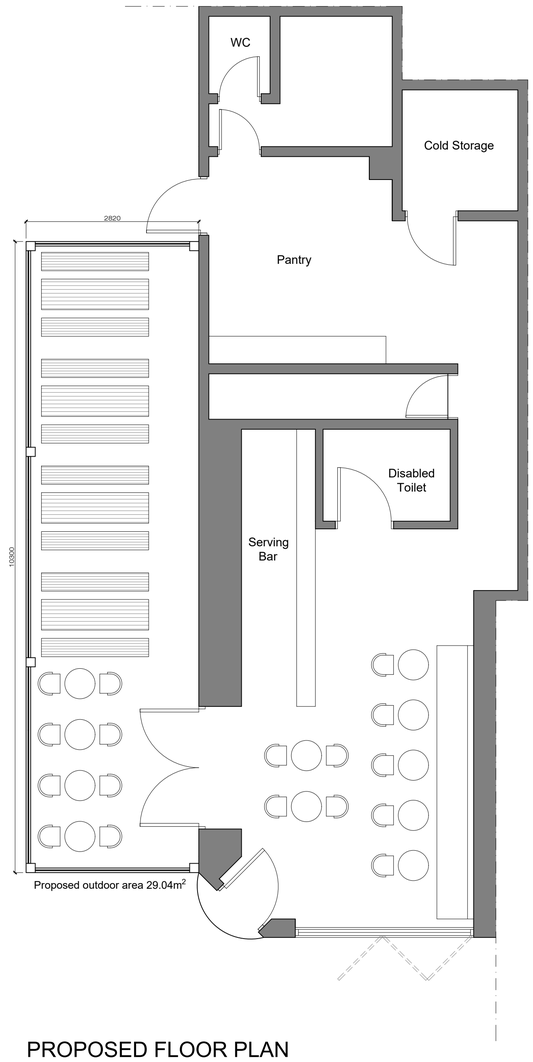

PROPOSED FLOOR PLAN
(SCALE 1:50)

CLIENT	-
ADDRESS	701 Wilmslow Road
TITLE	EXISTING & PROPOSED PLANS
PROJECT STATUS	PLANNING DRAWING
DATE	23/06/2023
REVISION	n/a
SCALE	AS_INDICATE_@A1
SHEET No.	PL001
REFERENCE	
DRAWN BY	-