



EXISTING GROUND FLOOR PLAN - Scale 1:50 @A1

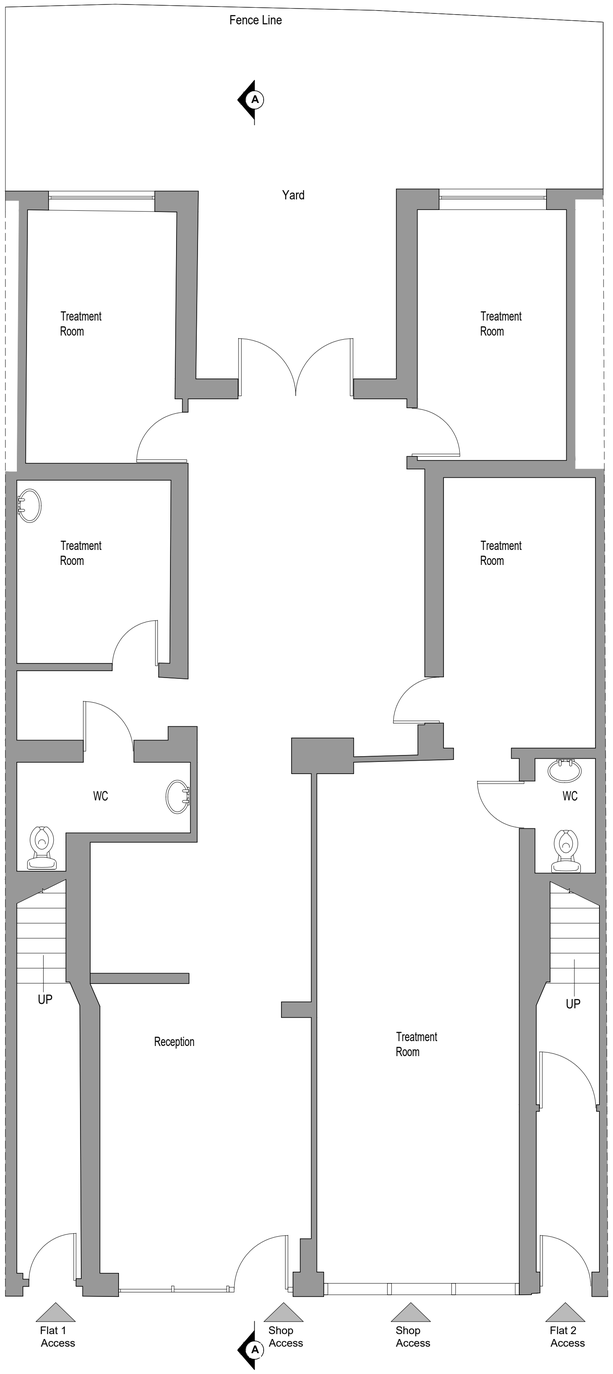

EXISTING FIRST FLOOR PLAN - Scale 1:50 @A1

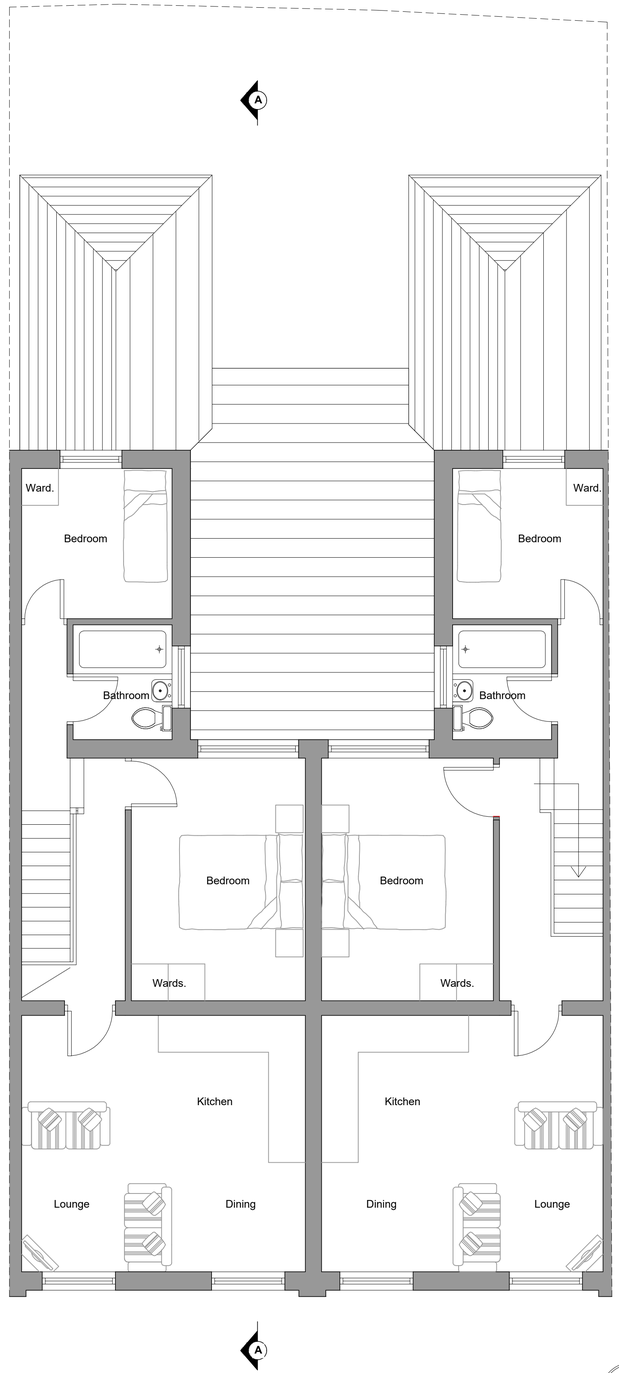

SCALE : 0 1 2 3 4 5

0.M 5.M

03	Revised after LPA Comments	22.09.23
02	For Planning	12.07.23
01	For Information	17.10.22
Revision	Description	Date

NB DA Architects

www.nbda-architects.co.uk Tel 01625 575550

Client MR SYED HAROON ALI SHAH

Project PROPOSED ALTERATIONS TO 6-8 BROADWAY, NEW MOSTON

Drawing EXISTING GROUND FLOOR PLAN AND FIRST FLOOR PLAN

Drawing No. 2148-MB-02 Revision 03

Scale 1:50@A1 Date 15.11.22 Drawn AT

This drawing is copyright of N.B.D.A. Ltd. and should not be reproduced without permission. Dimensions should not be scaled off this drawing. All dimensions should be checked on site.

A1 Drawing