Legend

Level Difference: > up 240mm

Sloping Ceiling Direction: SC

Ceiling Height: 2777

Cill and Head Heights: C 772 / H 1428

Rainwater Pipe Position: RWP

Soil and Vent Pipe Position: SVP

SVP Position above or below: SVP

Beam / Soffit

Boiler Location

Meter Location

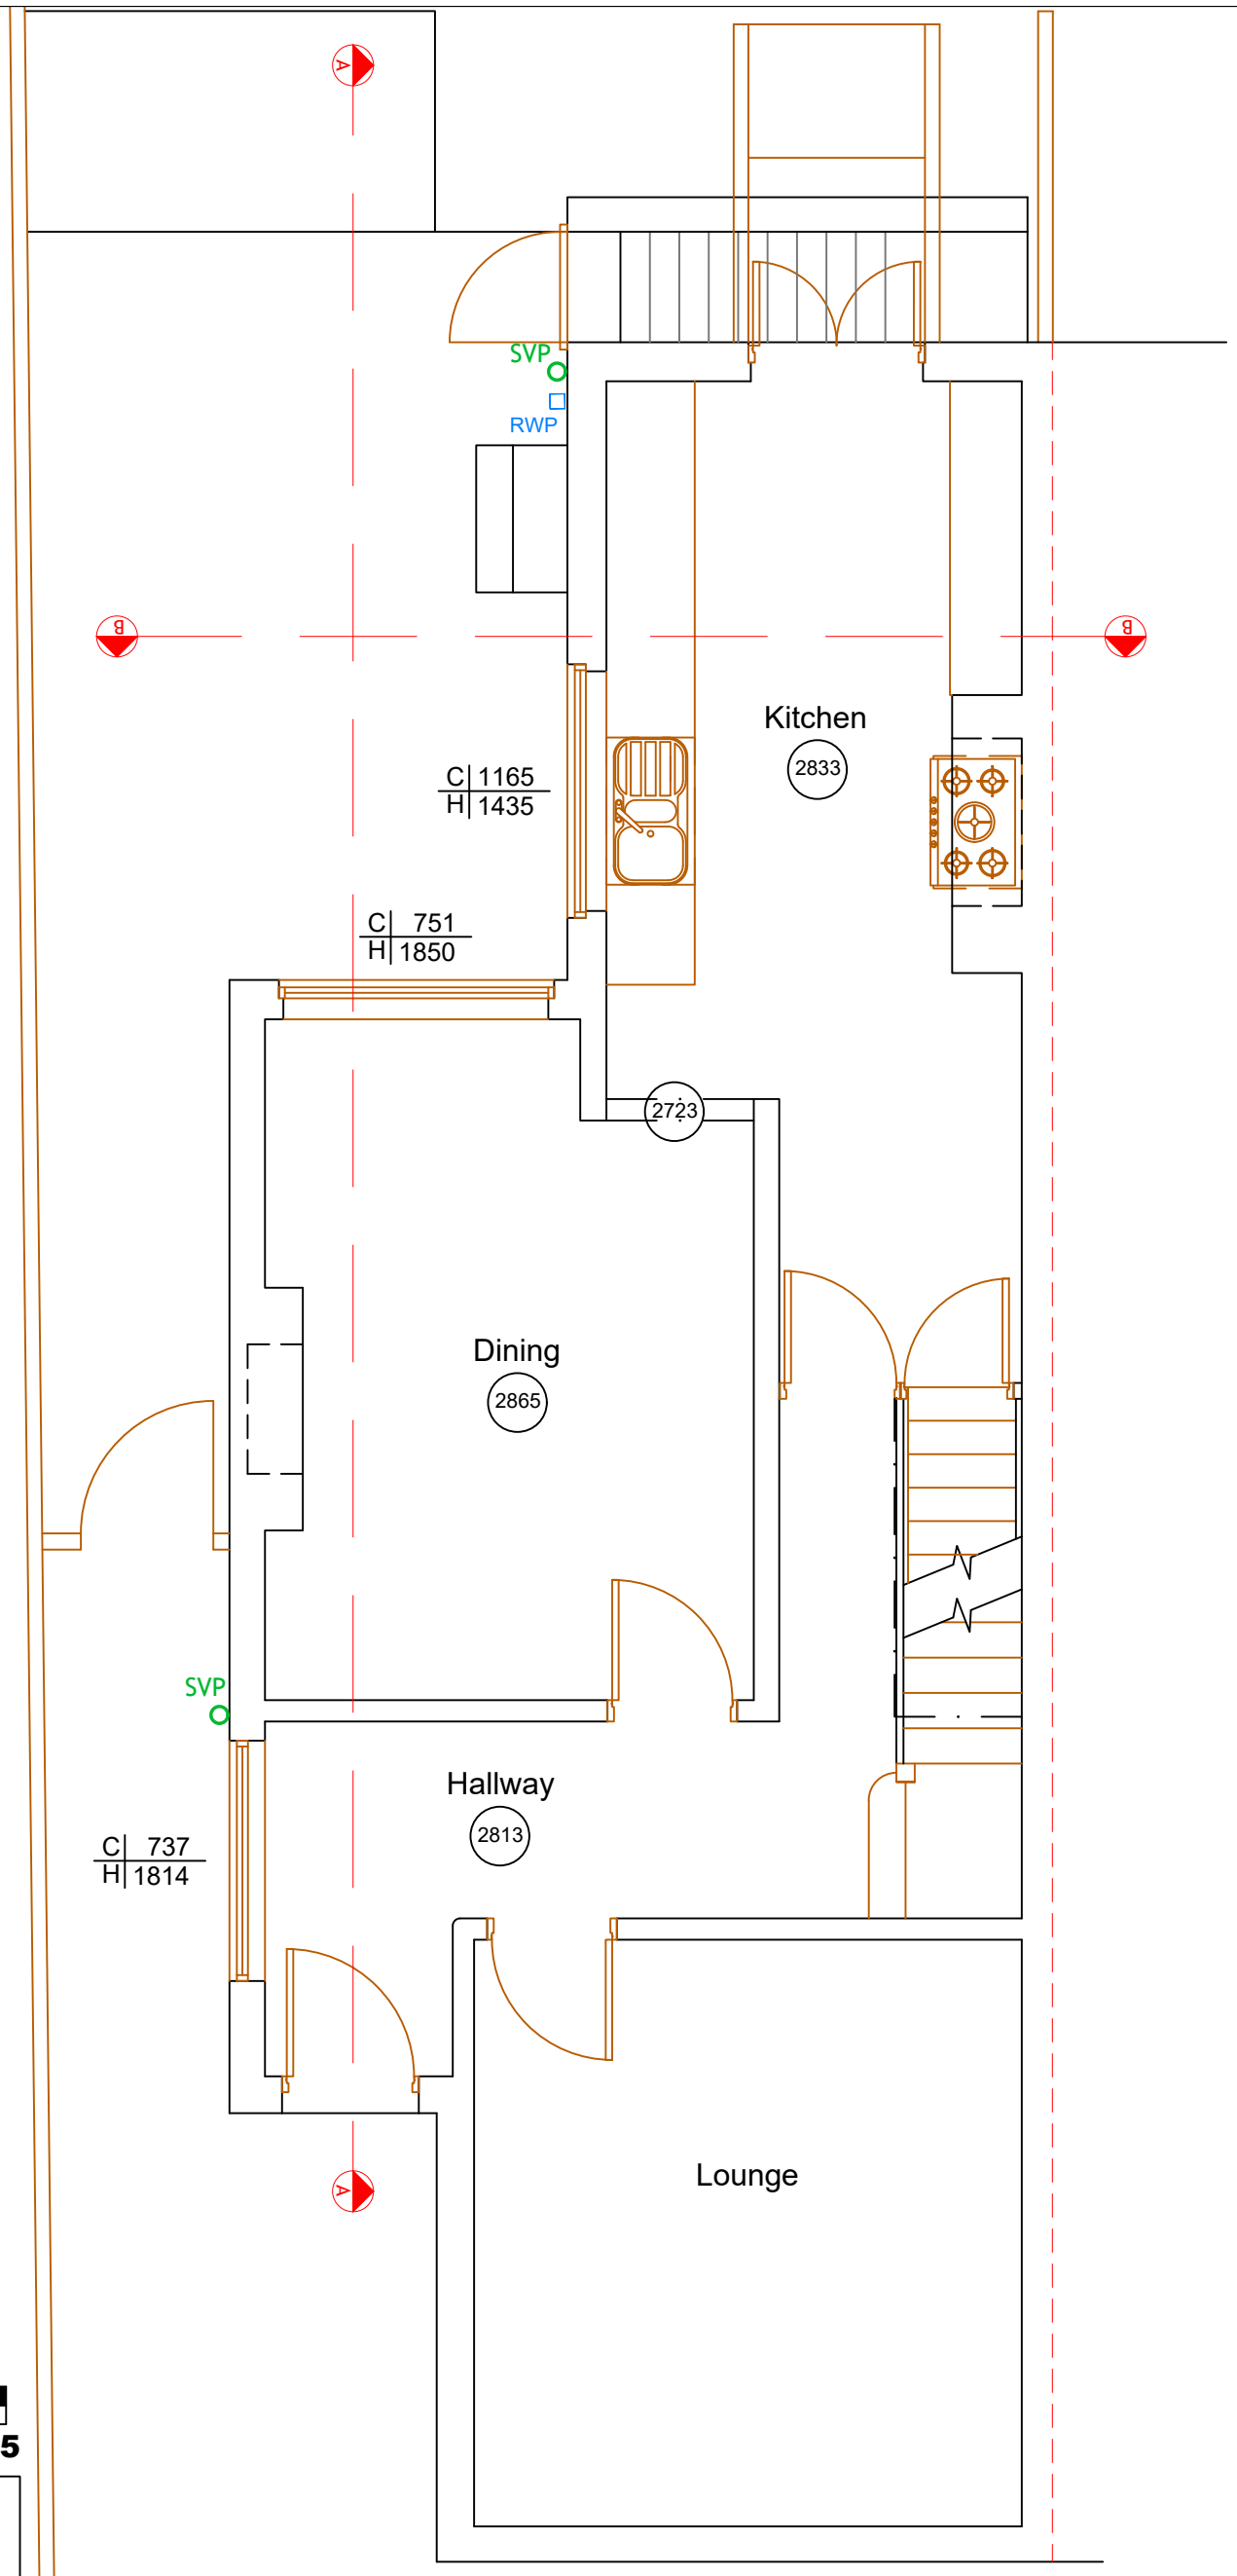

SCALE BAR 1:50

0 1 2 3 4 5

EDIFICE Building Consultants Limited
email: nick@edificebc.co.uk mobile: 07917125231
Architecture Project Management Consultancy

All levels and dimensions must be checked on site by contractor prior to commencement of works. Any variations must be reported to Edifice BC Ltd.
All information hereon in is the copyright of Edifice BC Ltd. Copying in full or in part is forbidden without the written permission from Edifice BC Ltd.

EXISTING GROUND FLOOR

PROJECT	DRAWING TITLE	CLIENT	DATE	DRAWING No	REV
Proposed Development at: 9 Rufford Road Whalley Range Manchester	Existing Ground Floor Plan	Mr Slater and Ms Frankland	Sept '23 DRAWN BY NH SCALE 1:50@A3	877-2.01	